



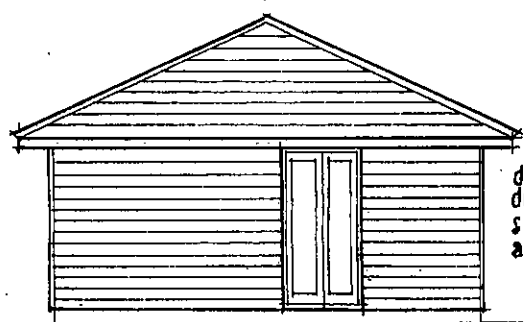

proposed north elevation


dark stained
double glazed
softwood doors
and windows

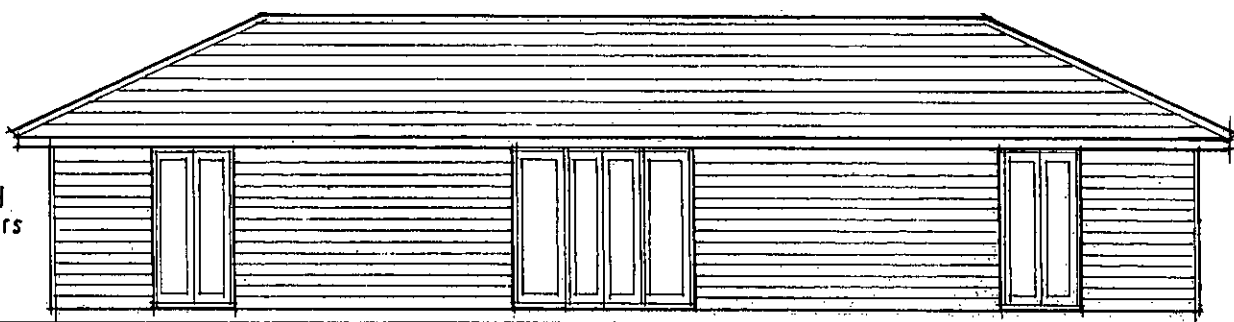

proposed east elevation


slate roof

dark stained
softwood
boarding

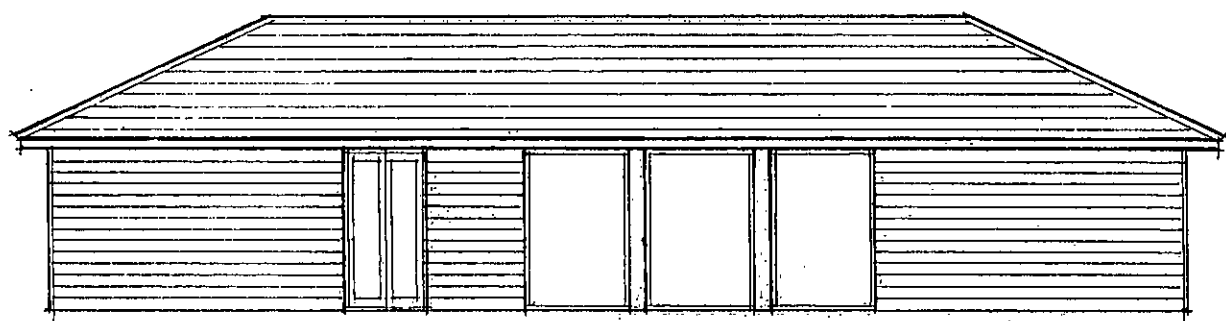


proposed west elevation

slate roof

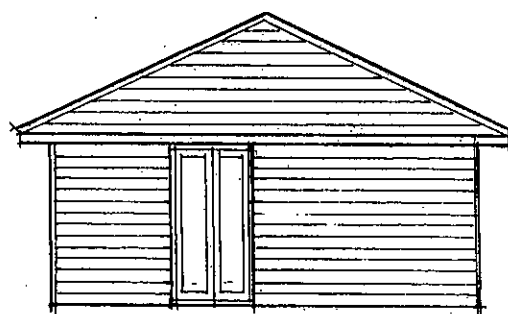


proposed south elevation

dark stained
softwood
boarding

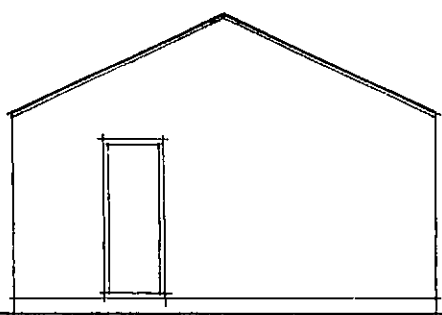


existing north elevation

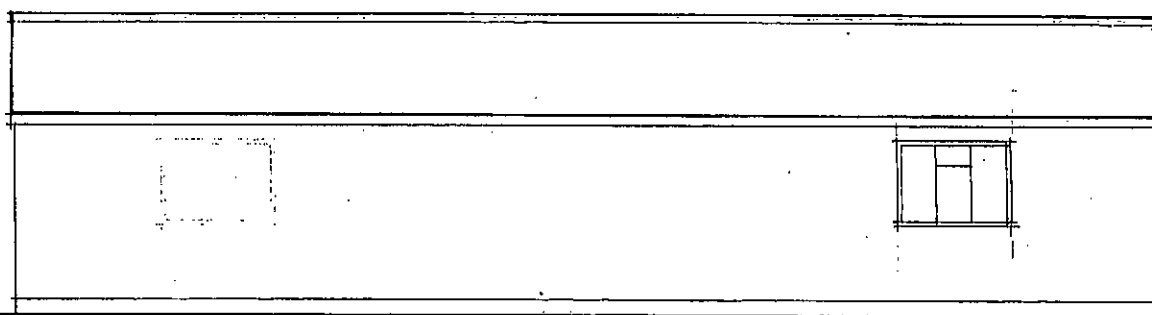

existing east elevation

corrugated
asbestos
sheet roof


painted conc.
blockwork

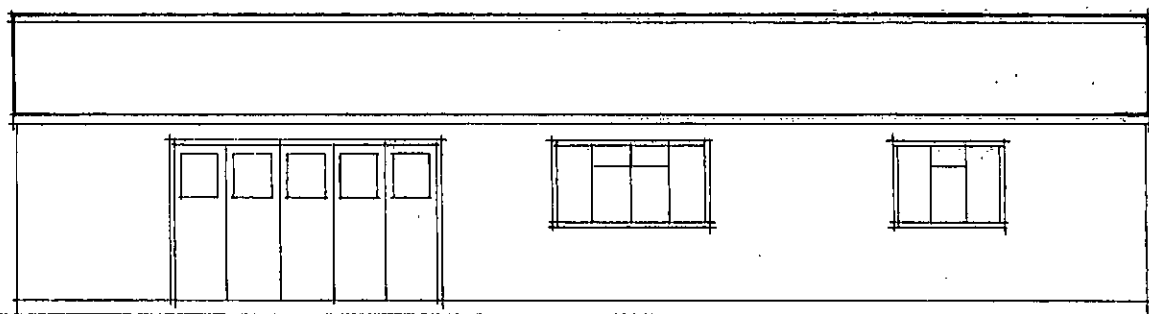


existing west elevation

asbestos roof

conc. blockwork

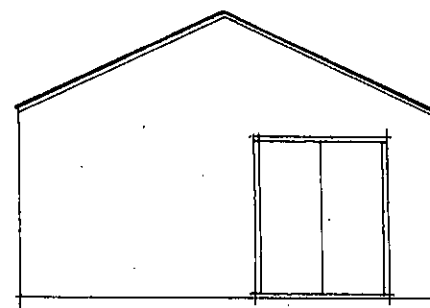

existing south elevation

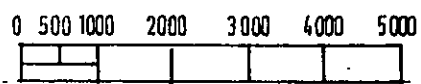

SCALE 1 : 100