


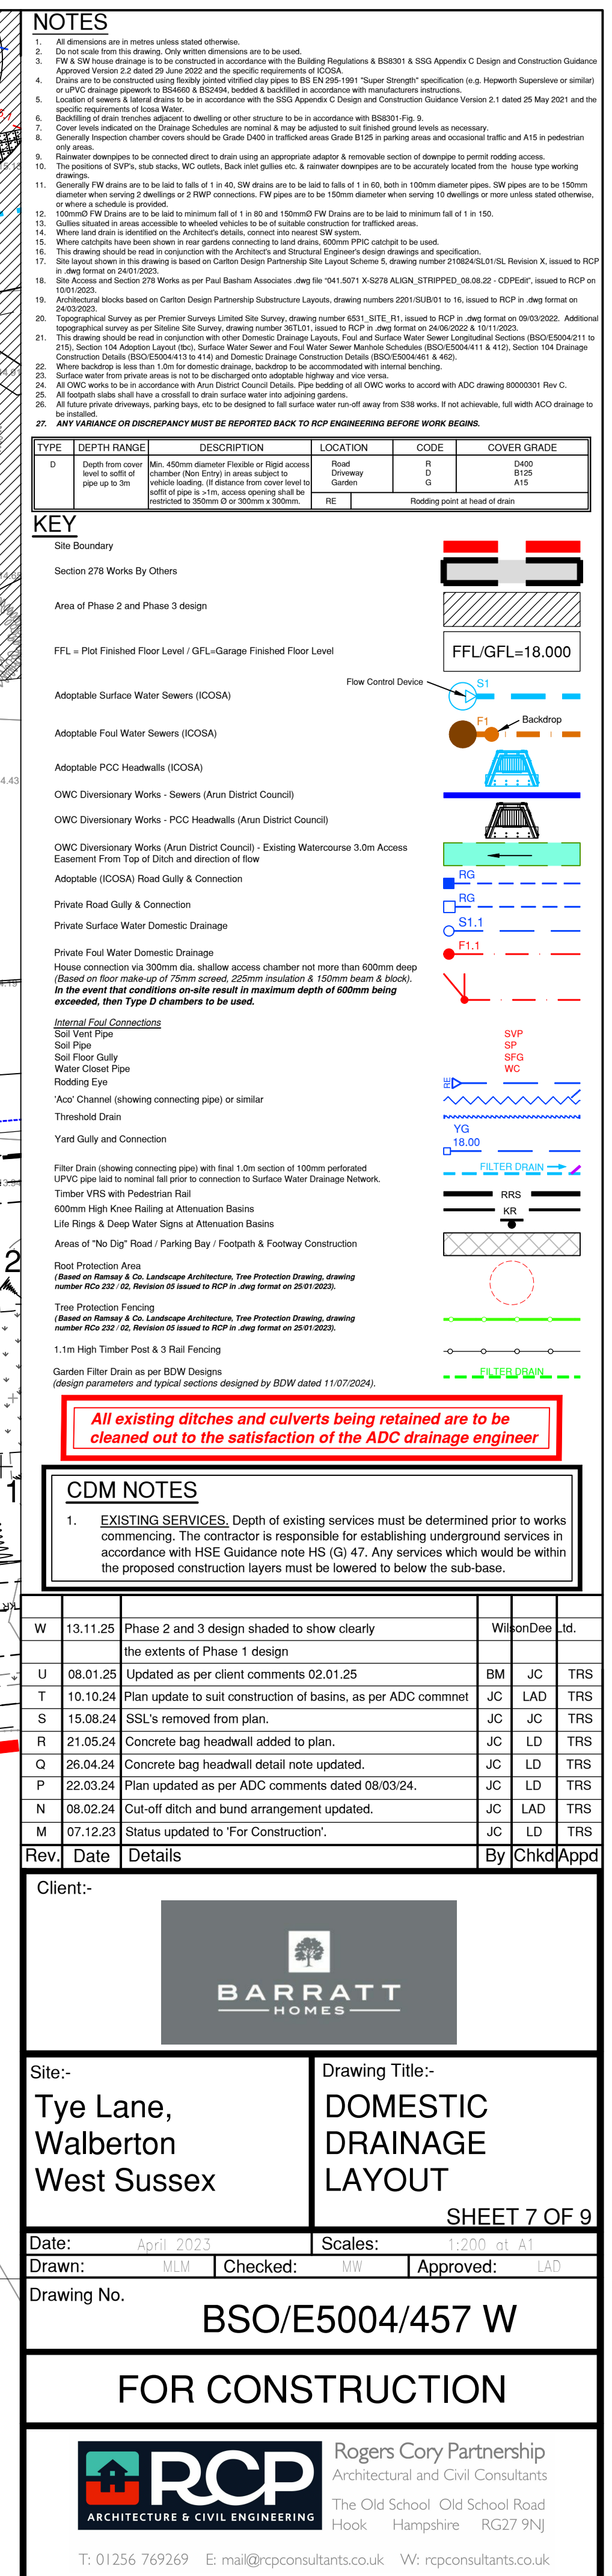

© Crown copyright. All rights reserved. Licence number 100042156