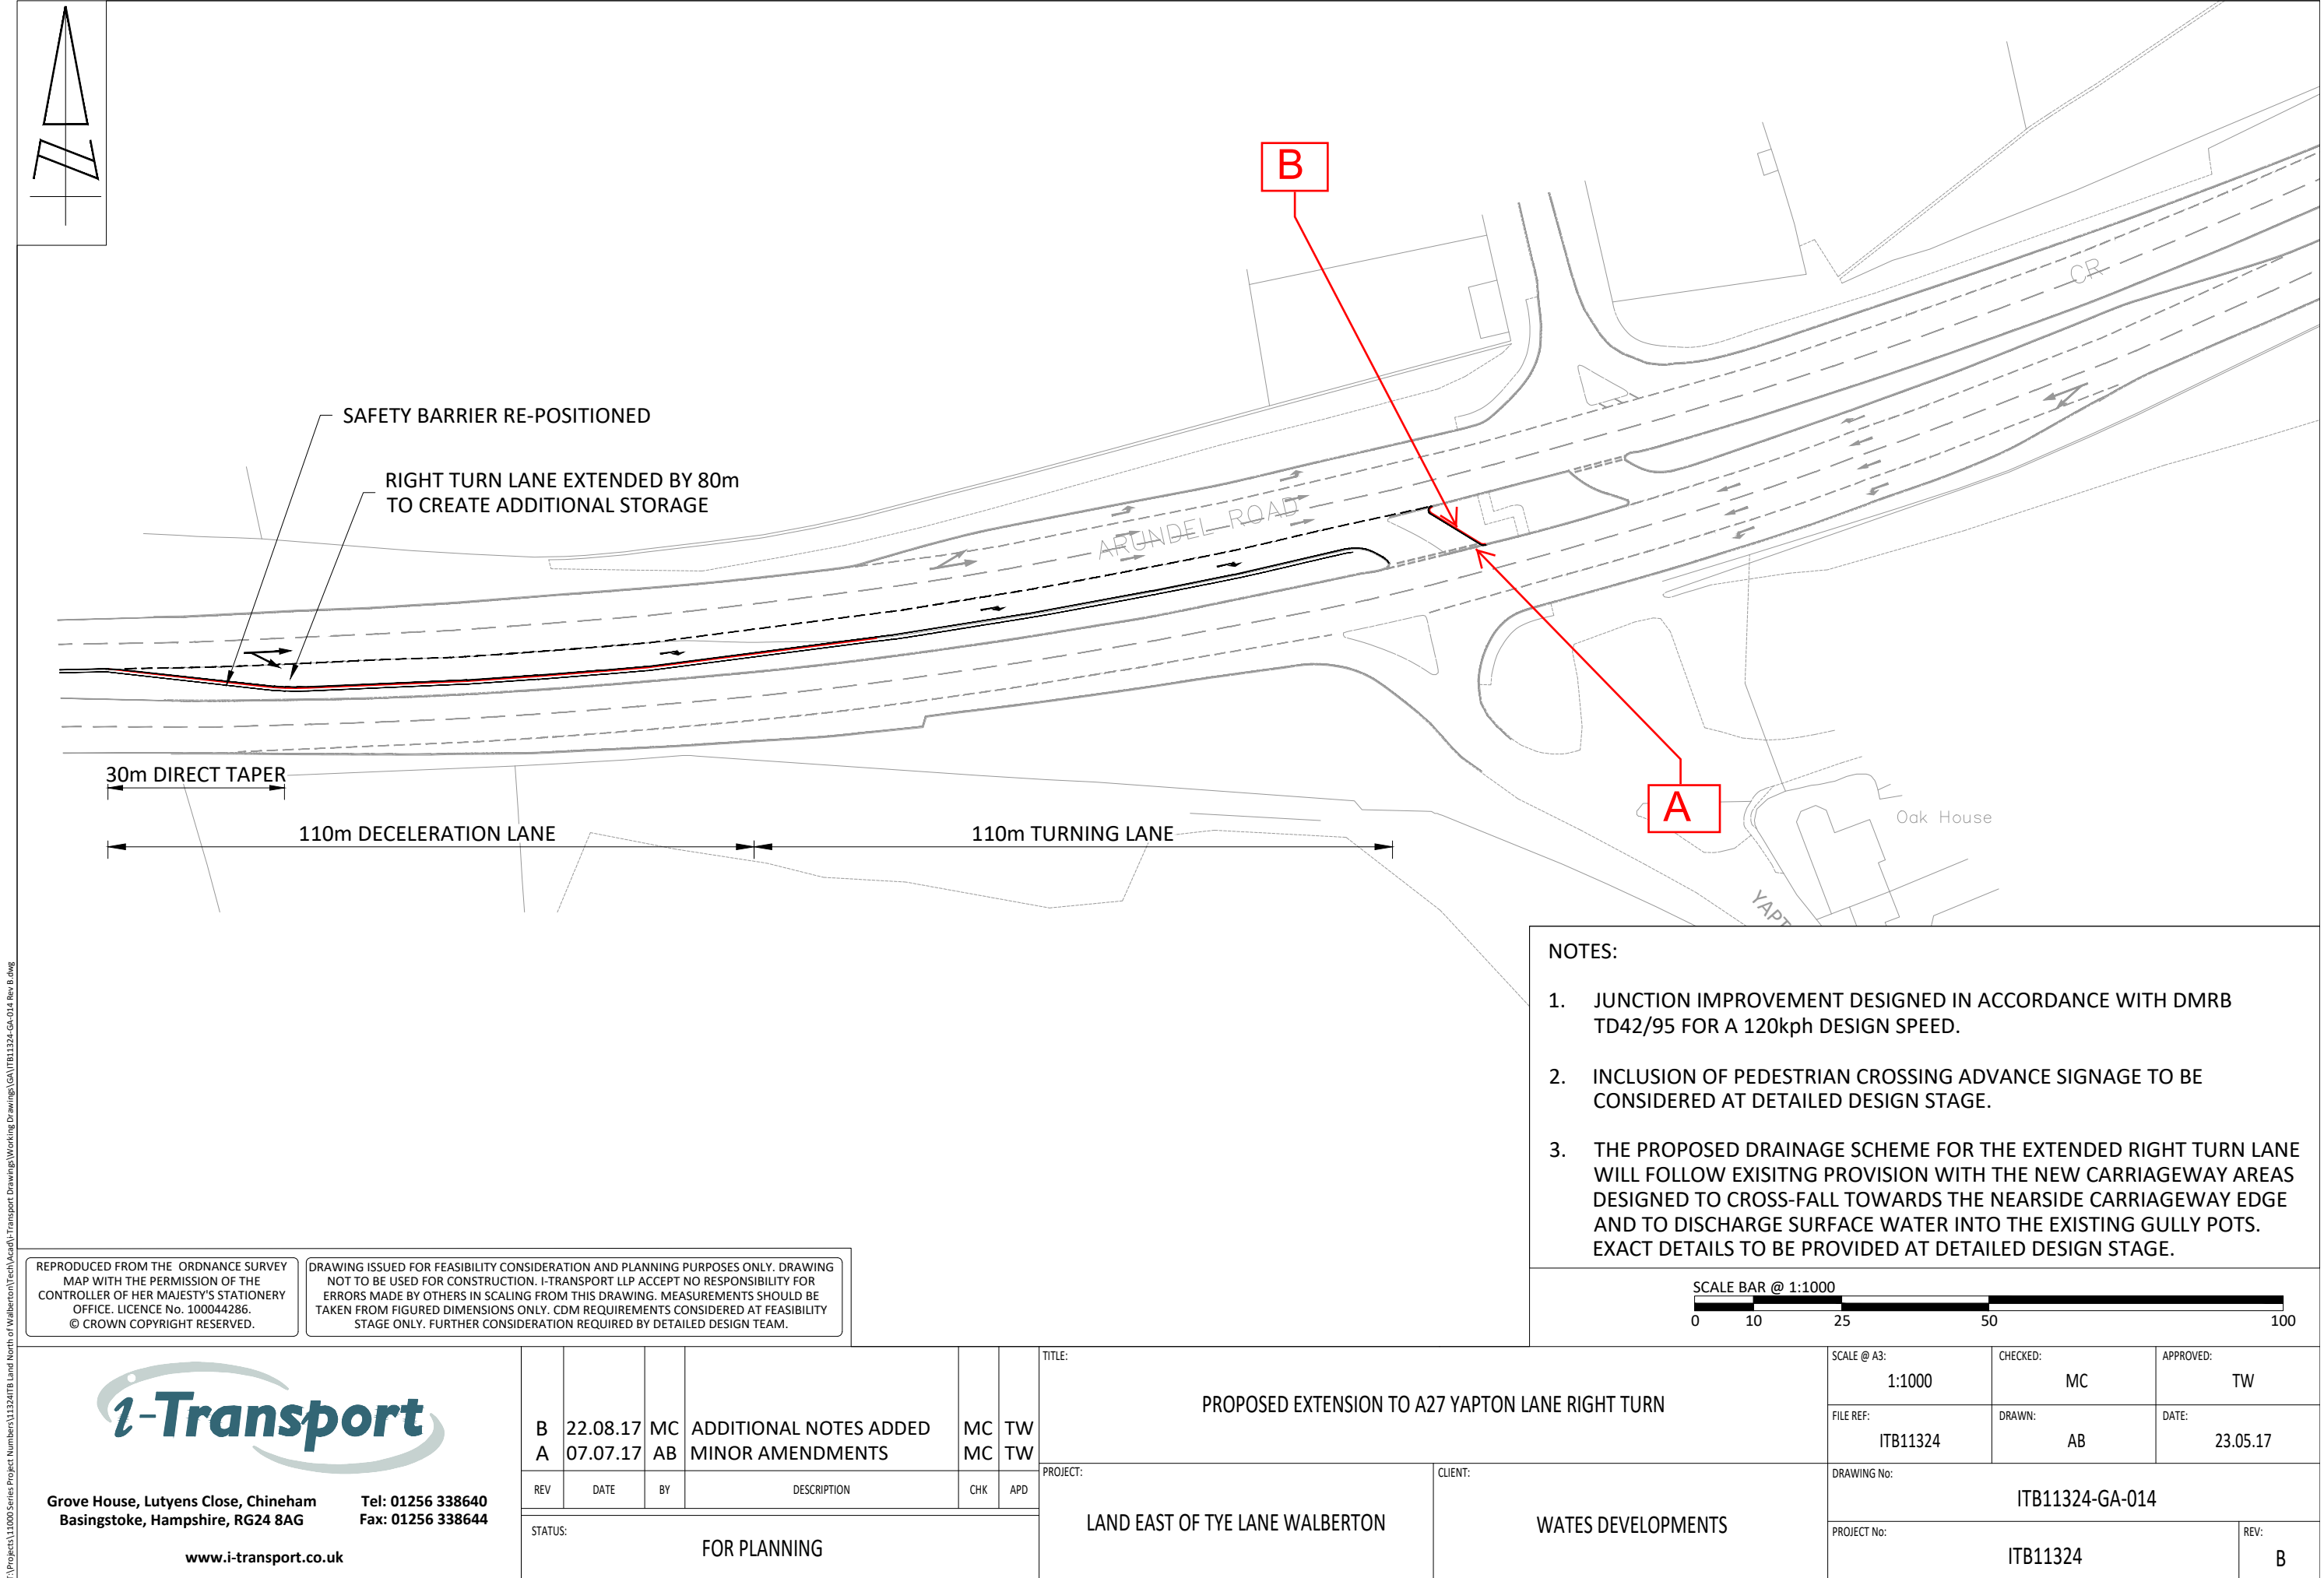


SAFETY BARRIER RE-POSITIONED

RIGHT TURN LANE EXTENDED BY 80m
TO CREATE ADDITIONAL STORAGE

30m DIRECT TAPER

110m DECELERATION LANE

110m TURNING LANE


ARUNDEL ROAD

CR

Oak House

YAPTON

- NOTES:
1. JUNCTION IMPROVEMENT DESIGNED IN ACCORDANCE WITH DMRB TD42/95 FOR A 120kph DESIGN SPEED.
 2. INCLUSION OF PEDESTRIAN CROSSING ADVANCE SIGNAGE TO BE CONSIDERED AT DETAILED DESIGN STAGE.
 3. THE PROPOSED DRAINAGE SCHEME FOR THE EXTENDED RIGHT TURN LANE WILL FOLLOW EXISTING PROVISION WITH THE NEW CARRIAGEWAY AREAS DESIGNED TO CROSS-FALL TOWARDS THE NEAR SIDE CARRIAGEWAY EDGE AND TO DISCHARGE SURFACE WATER INTO THE EXISTING GULLY POTS. EXACT DETAILS TO BE PROVIDED AT DETAILED DESIGN STAGE.

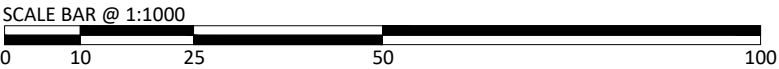

REPRODUCED FROM THE ORDNANCE SURVEY MAP WITH THE PERMISSION OF THE CONTROLLER OF HER MAJESTY'S STATIONERY OFFICE. LICENCE No. 100044286. © CROWN COPYRIGHT RESERVED.

DRAWING ISSUED FOR FEASIBILITY CONSIDERATION AND PLANNING PURPOSES ONLY. DRAWING NOT TO BE USED FOR CONSTRUCTION. I-TRANSPORT LLP ACCEPT NO RESPONSIBILITY FOR ERRORS MADE BY OTHERS IN SCALING FROM THIS DRAWING. MEASUREMENTS SHOULD BE TAKEN FROM FIGURED DIMENSIONS ONLY. CDM REQUIREMENTS CONSIDERED AT FEASIBILITY STAGE ONLY. FURTHER CONSIDERATION REQUIRED BY DETAILED DESIGN TEAM.



Grove House, Lutyens Close, Chineham
Basingstoke, Hampshire, RG24 8AG
www.i-transport.co.uk

Tel: 01256 338640
Fax: 01256 338644

B	22.08.17	MC	ADDITIONAL NOTES ADDED MINOR AMENDMENTS	MC	TW
A	07.07.17	AB		MC	TW
REV	DATE	BY	DESCRIPTION	CHK	APD
STATUS:			FOR PLANNING		

TITLE:		PROPOSED EXTENSION TO A27 YAPTON LANE RIGHT TURN		SCALE @ A3:	CHECKED:	APPROVED:
				1:1000	MC	TW
PROJECT:		CLIENT:		FILE REF:	DRAWN:	DATE:
LAND EAST OF TYE LANE WALBERTON		WATES DEVELOPMENTS		ITB11324	AB	23.05.17
				DRAWING No:	ITB11324-GA-014	
				PROJECT No:	ITB11324	REV: B

T:\Projects\11000 Series Project Numbers\11324\ITB Land North of Walberton\Tech\Acad\I-Transport Drawings\Working Drawings\GA\ITB11324-GA-014 Rev B.dwg