



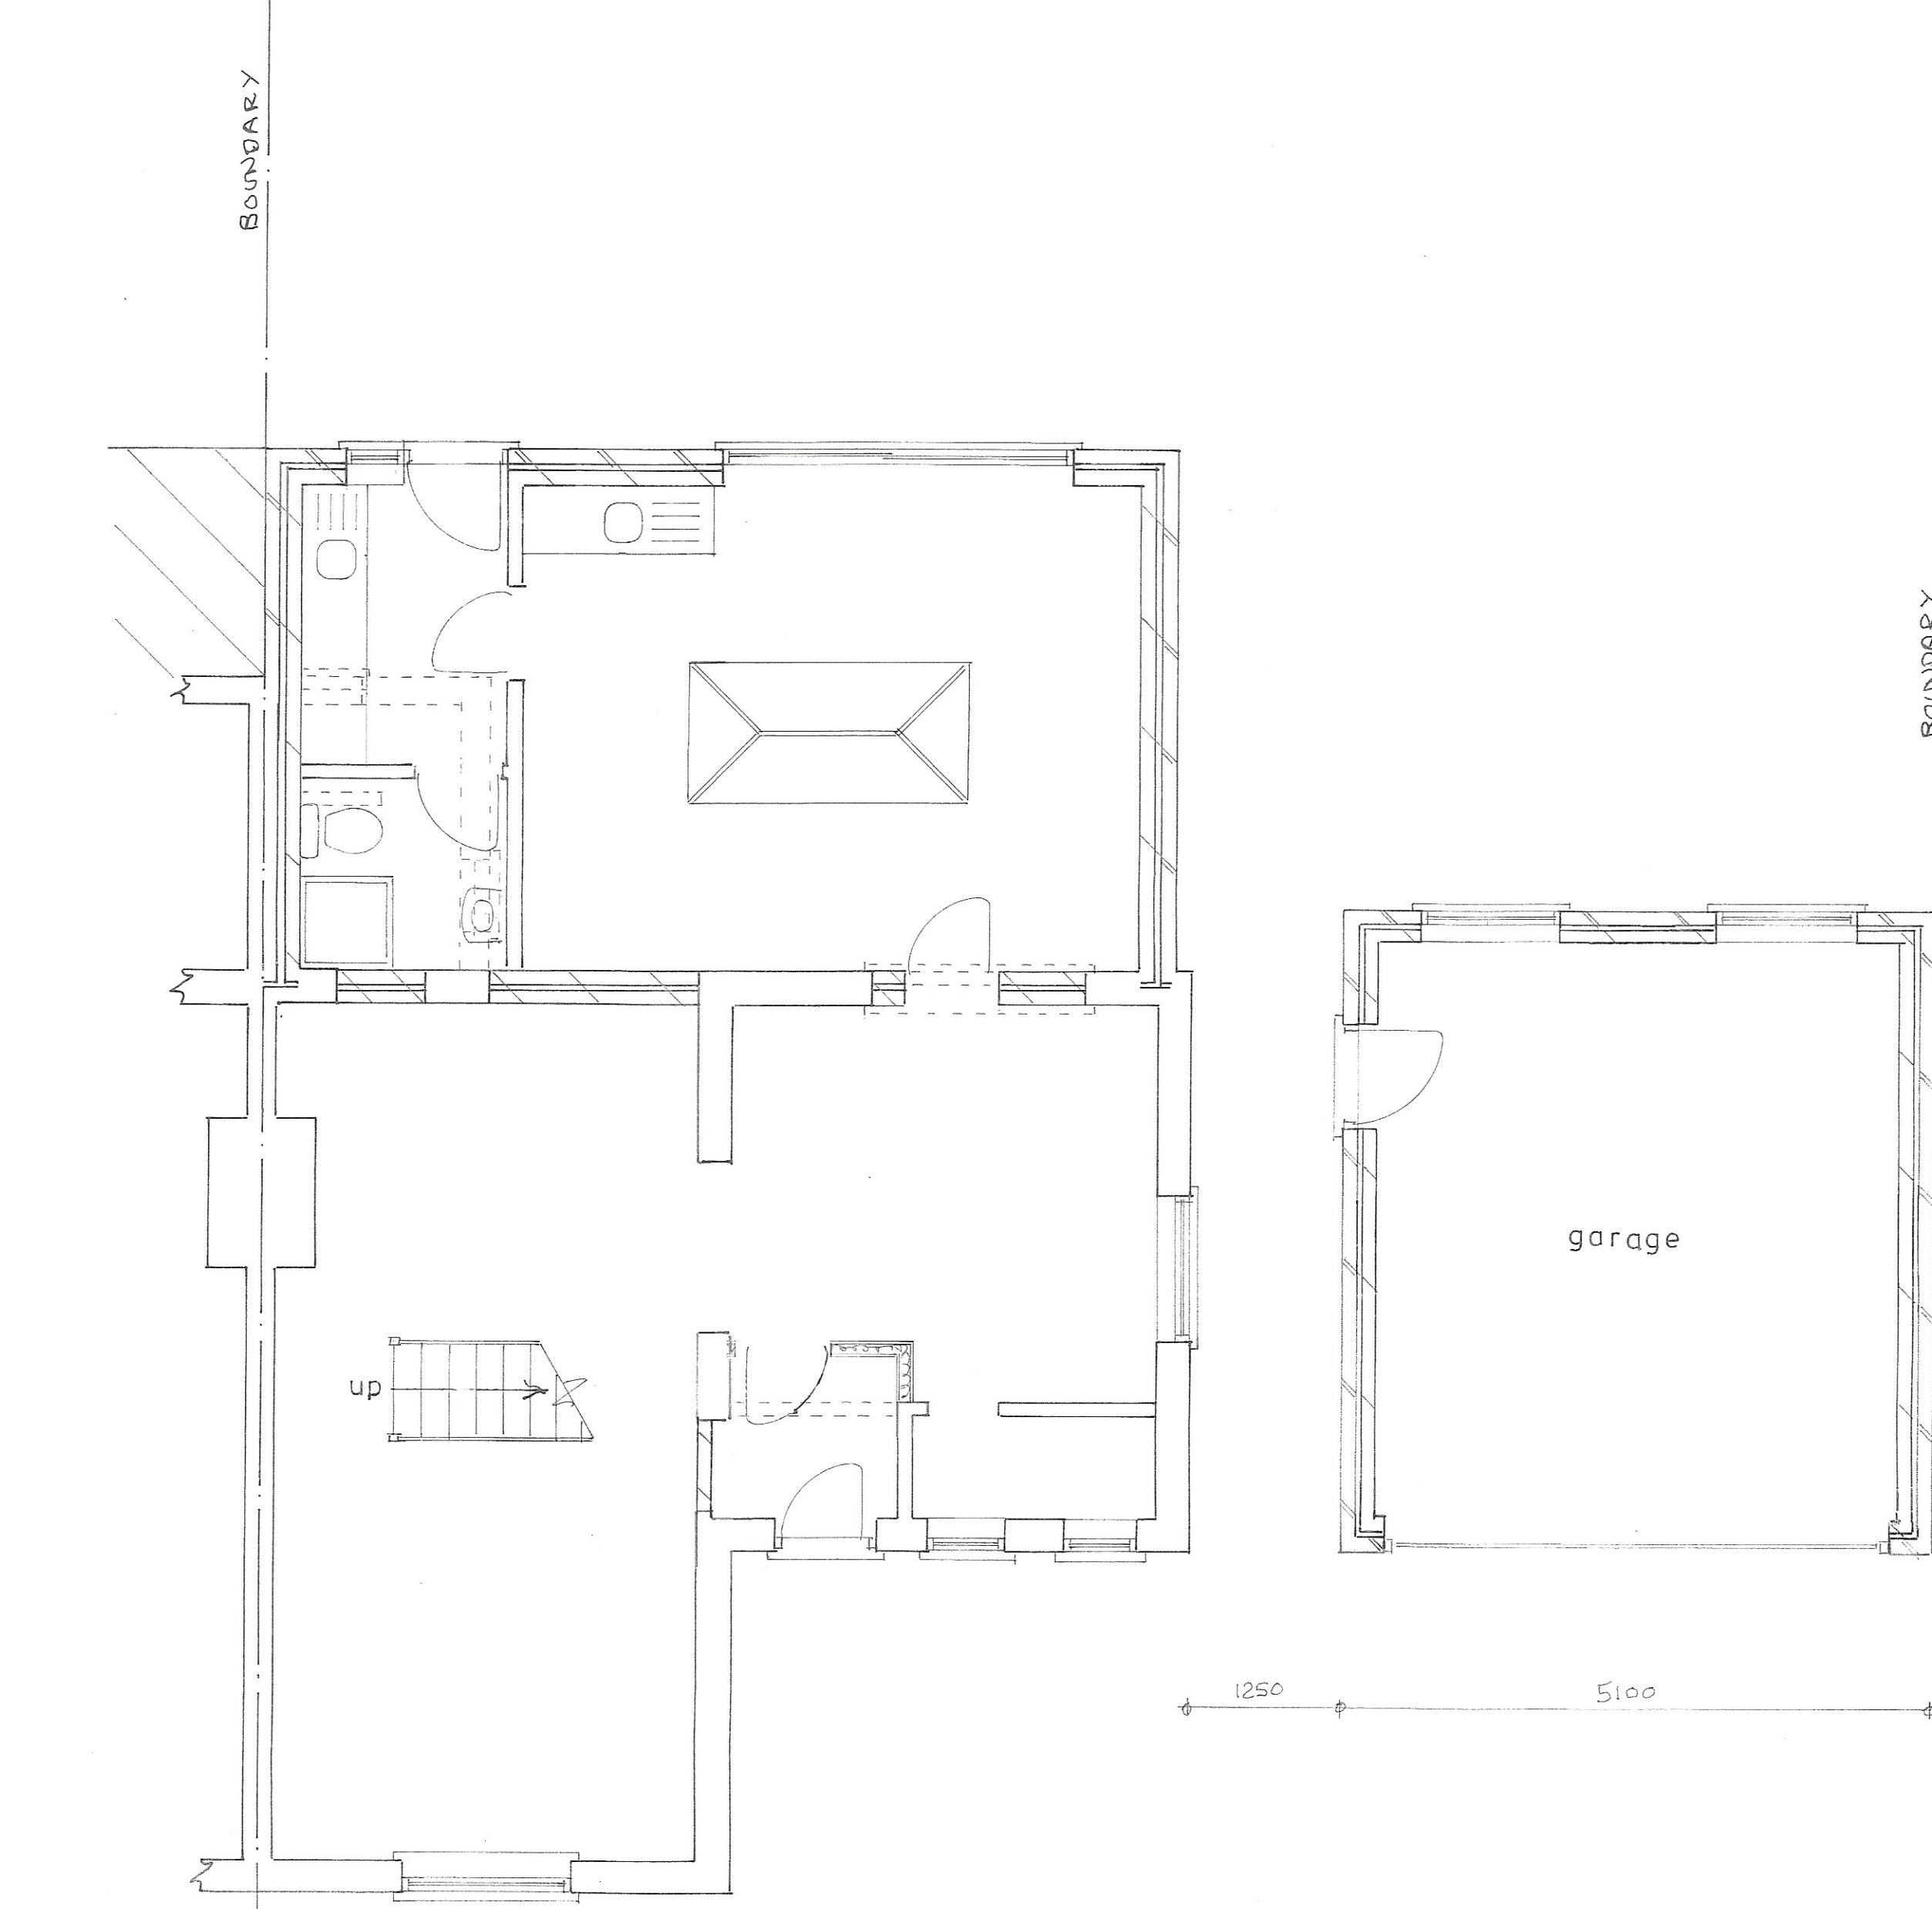


Plan
1 : 50

Proposed

PROPOSED SINGLE STOREY EXTENSION AND DETACHED GARAGE AT 'WESTING HOUSE',
BARNHAM LANE, WALBERTON FOR MISS. S. WAGGOTT.

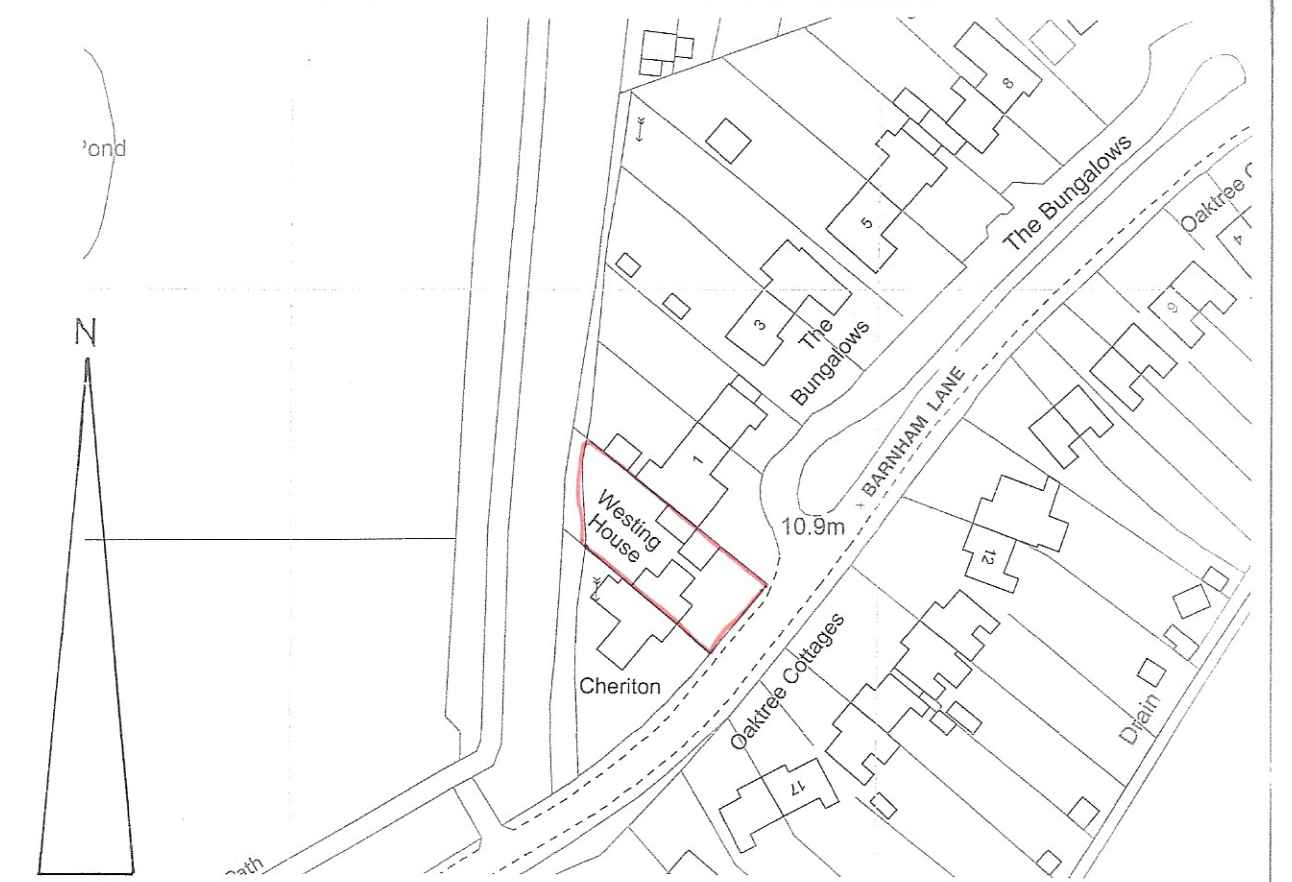

location plan
1 : 1250

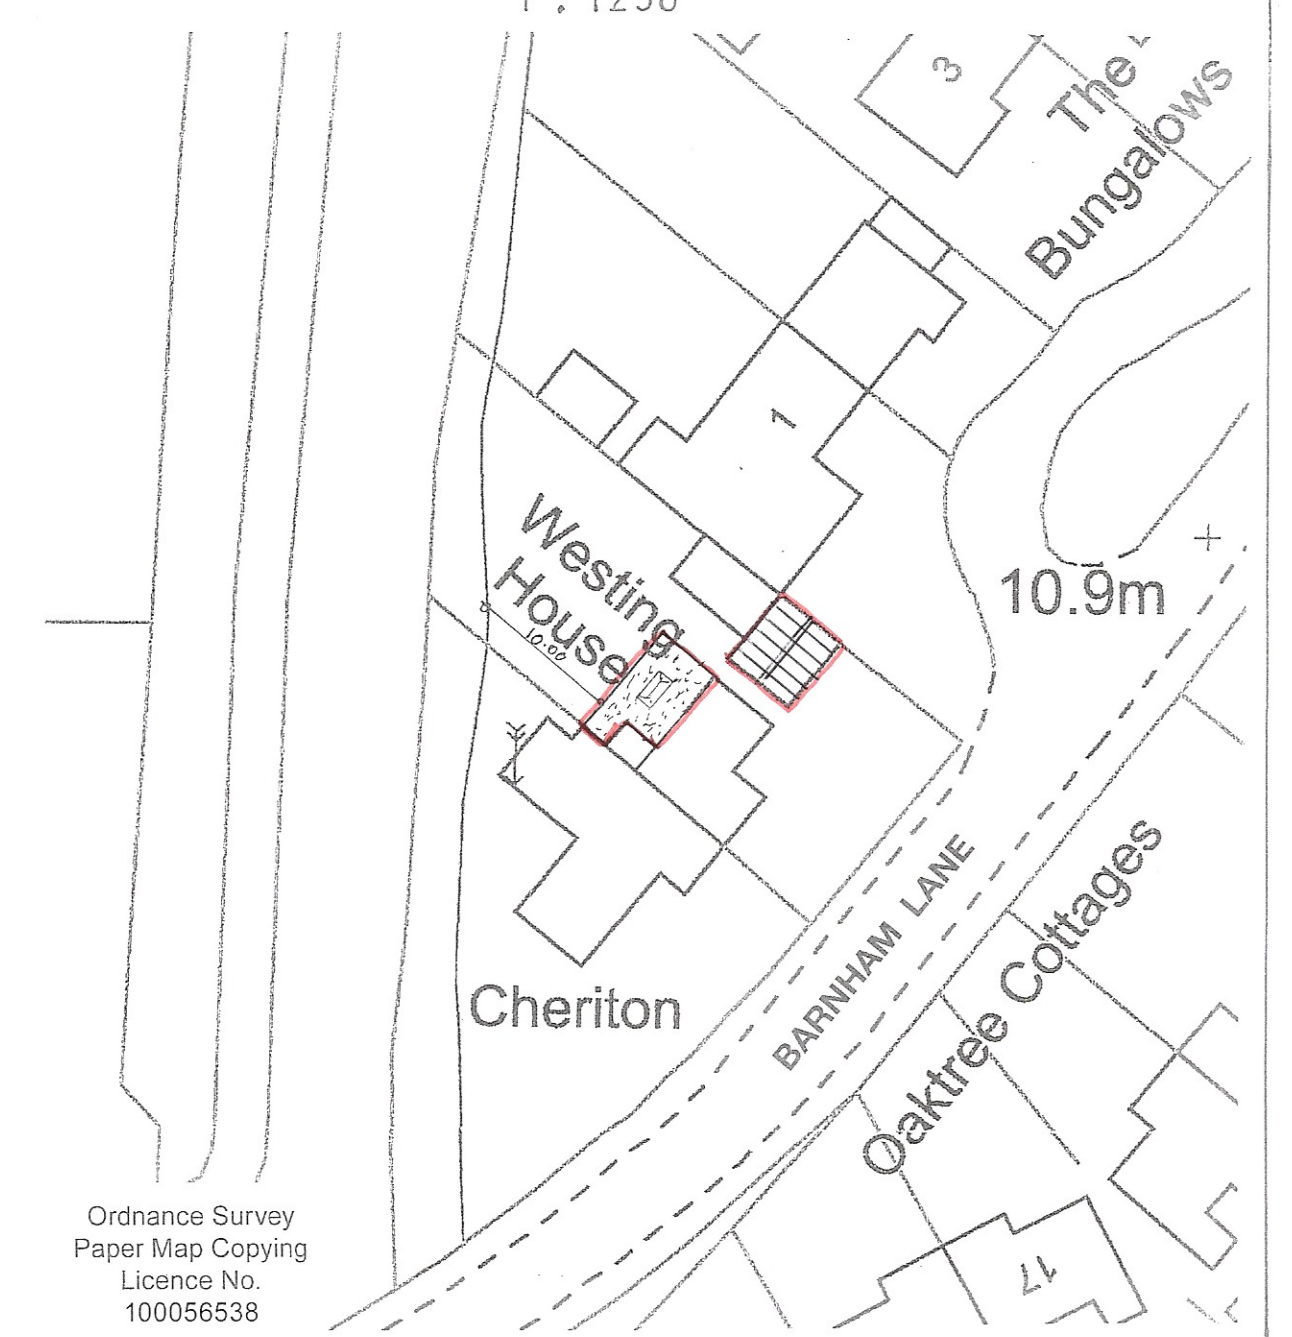

site plan
1 : 500

sheet 1 of 3

Bryan Butcher
Rainbow Cottage
Nyetimber Lane
Bognor Regis PO21 3JX
01243 266871
07973 233442
bryan.butcher@btinternet.com
www.bryanbutcher.com