
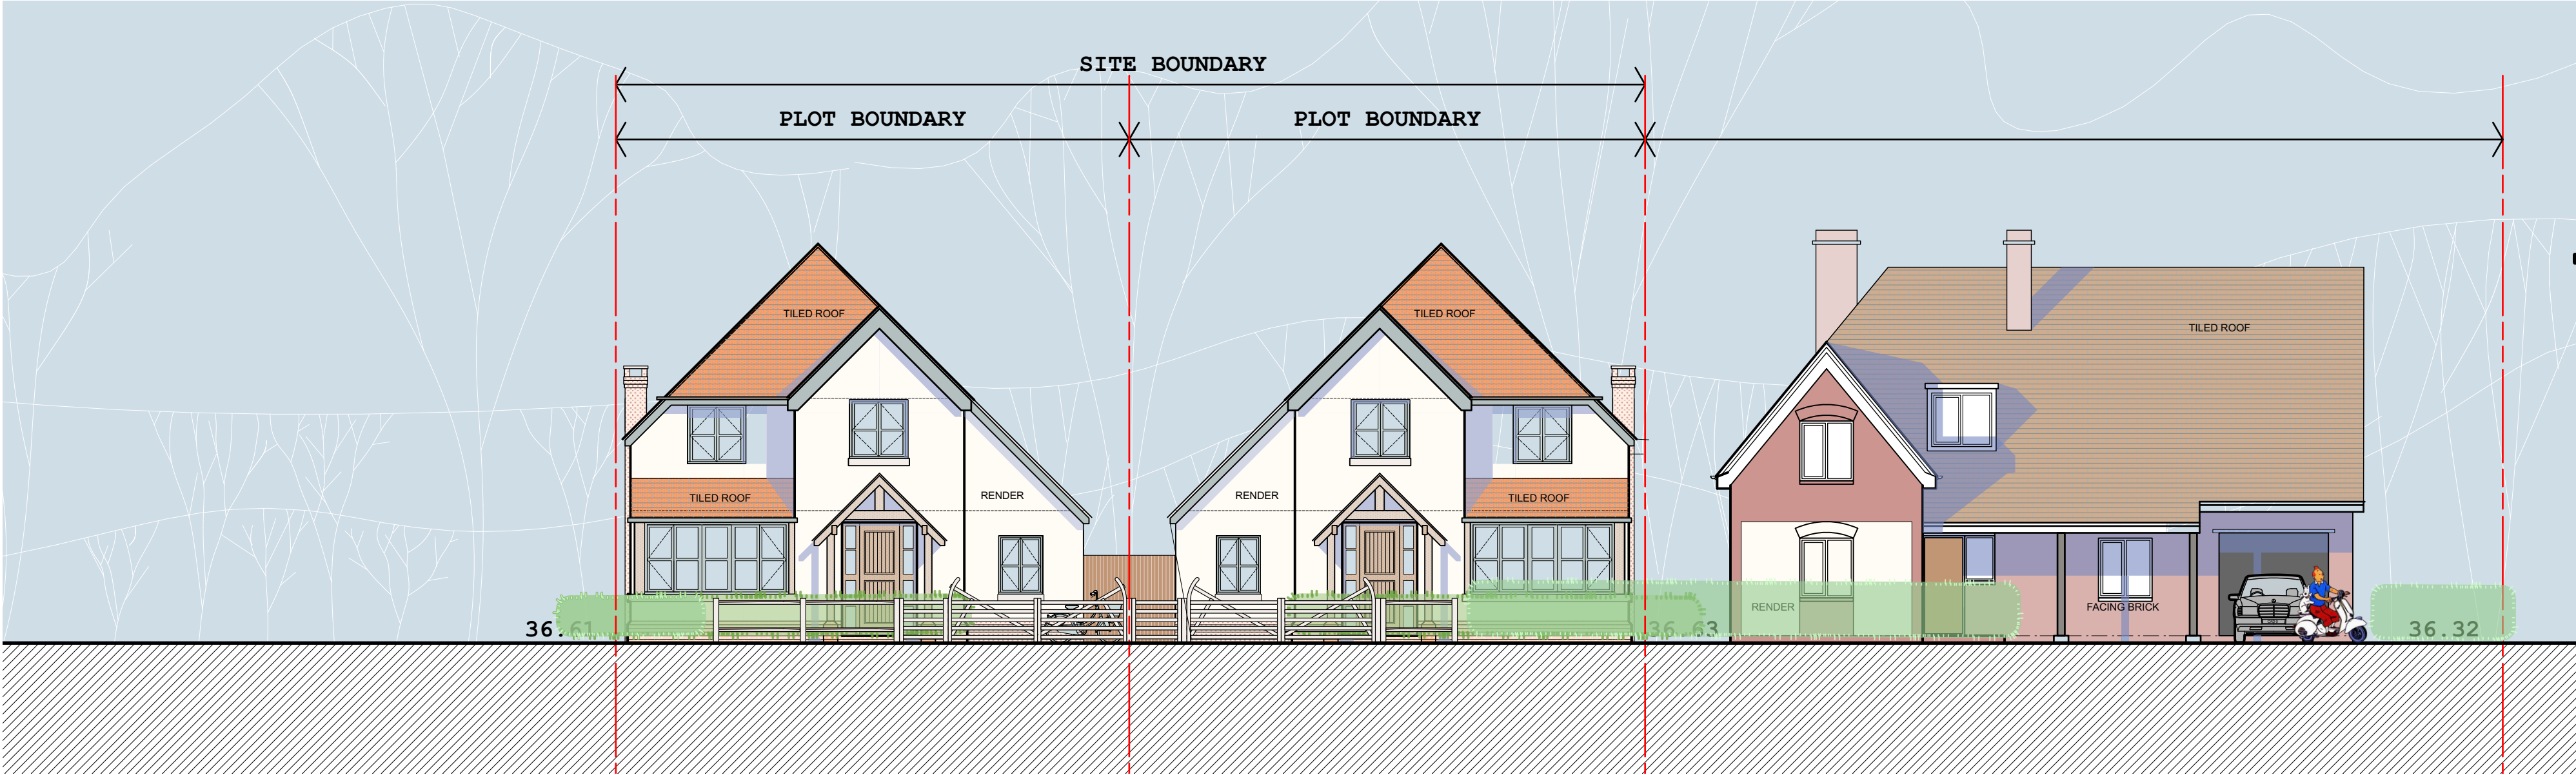



street elevation
+ site section:

bike store:

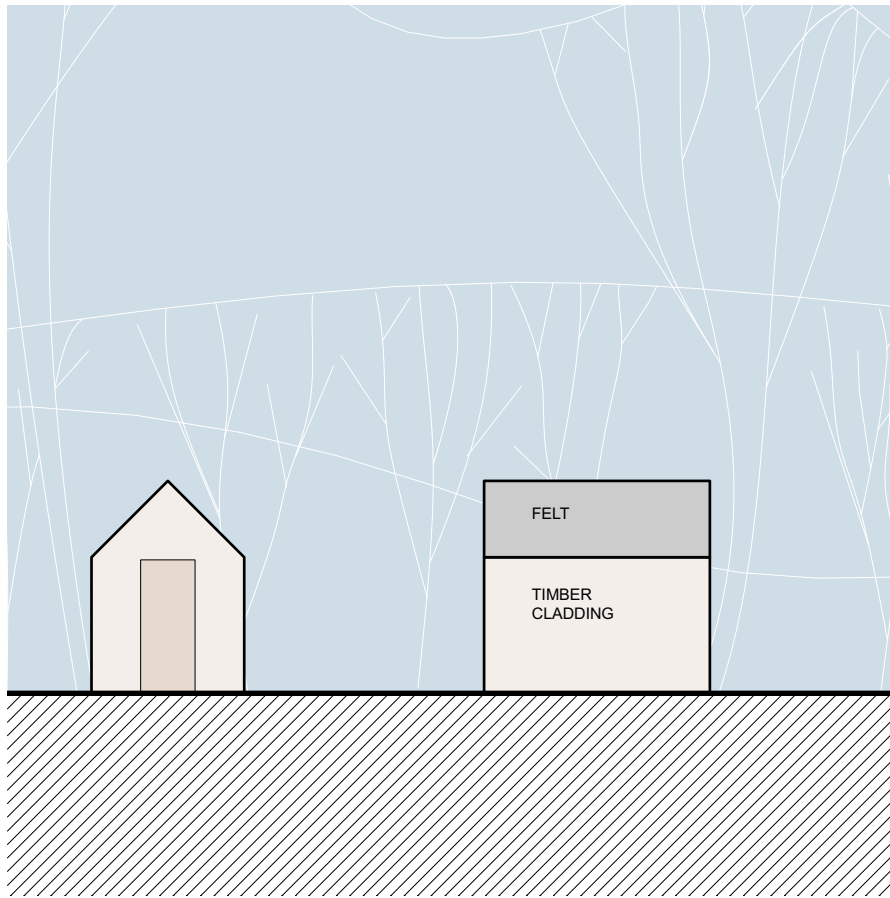





UNIT ONE UNIT TWO EXISTING DWELLING

elevations:

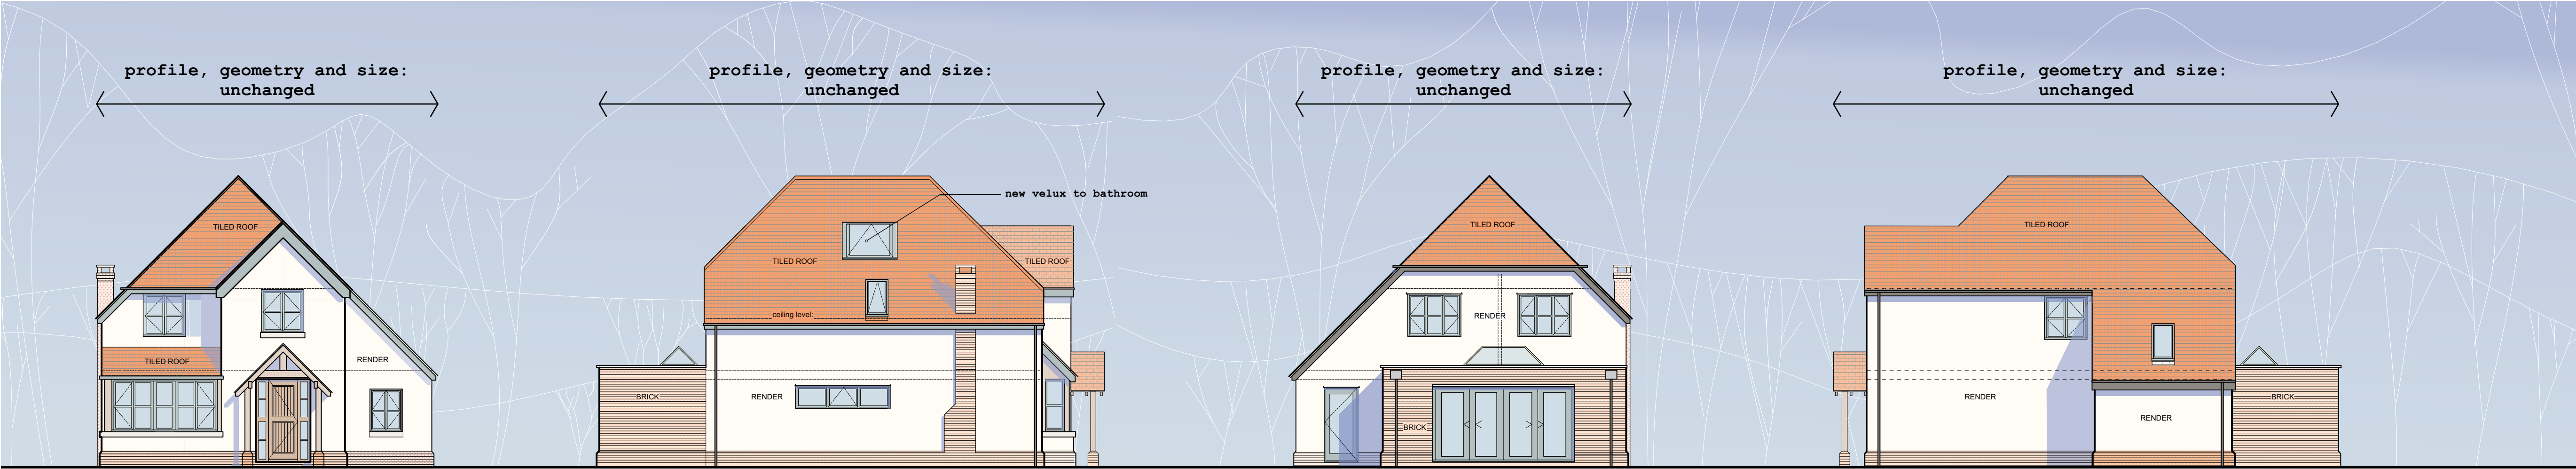

front elevation: side elevation: rear elevation: side elevation:

plans:

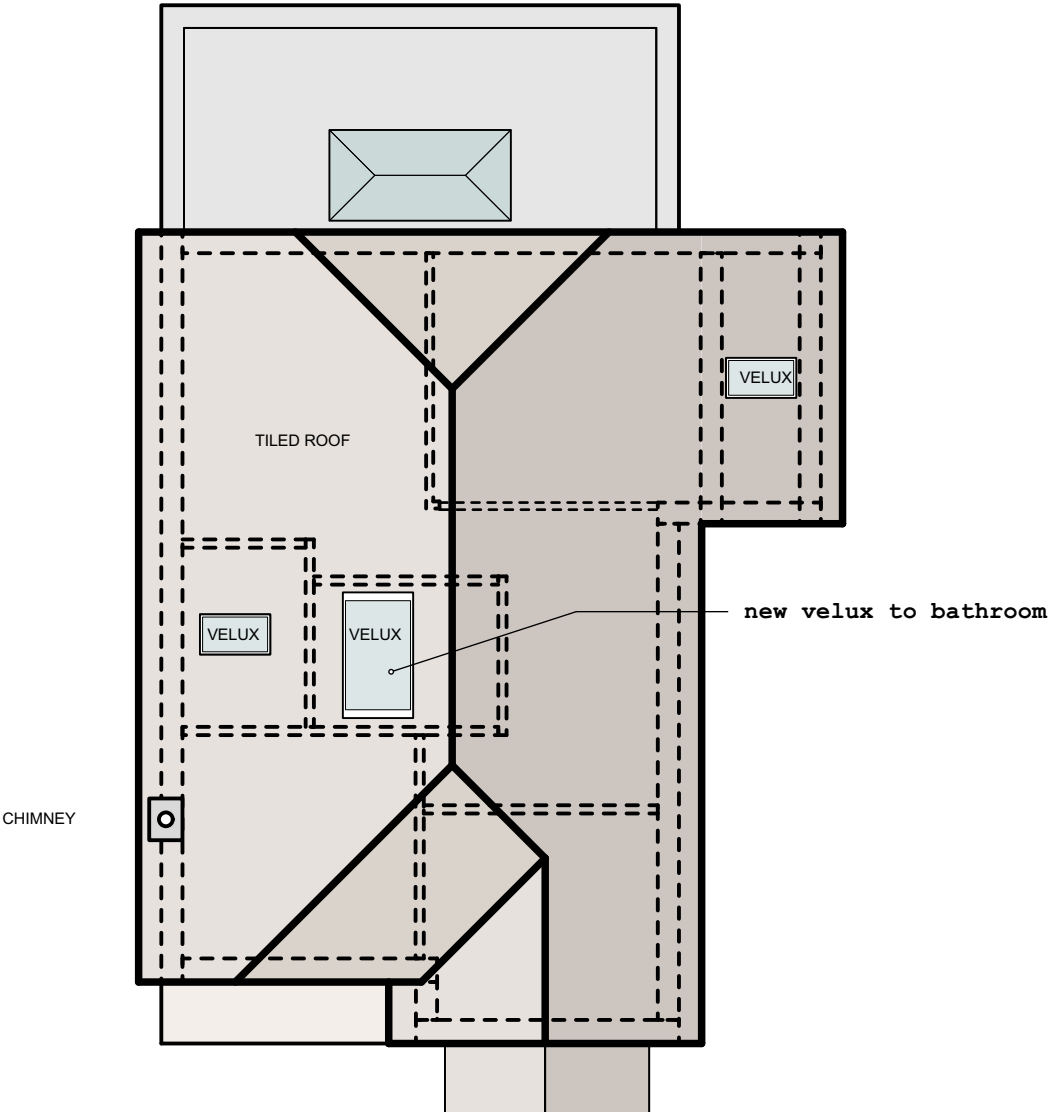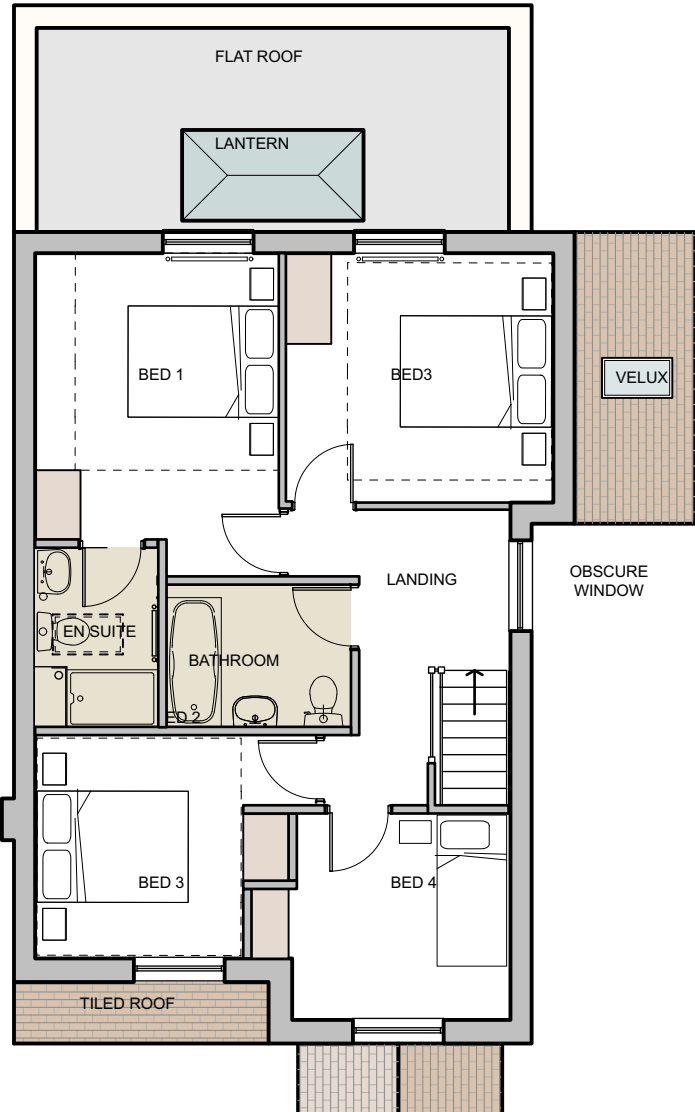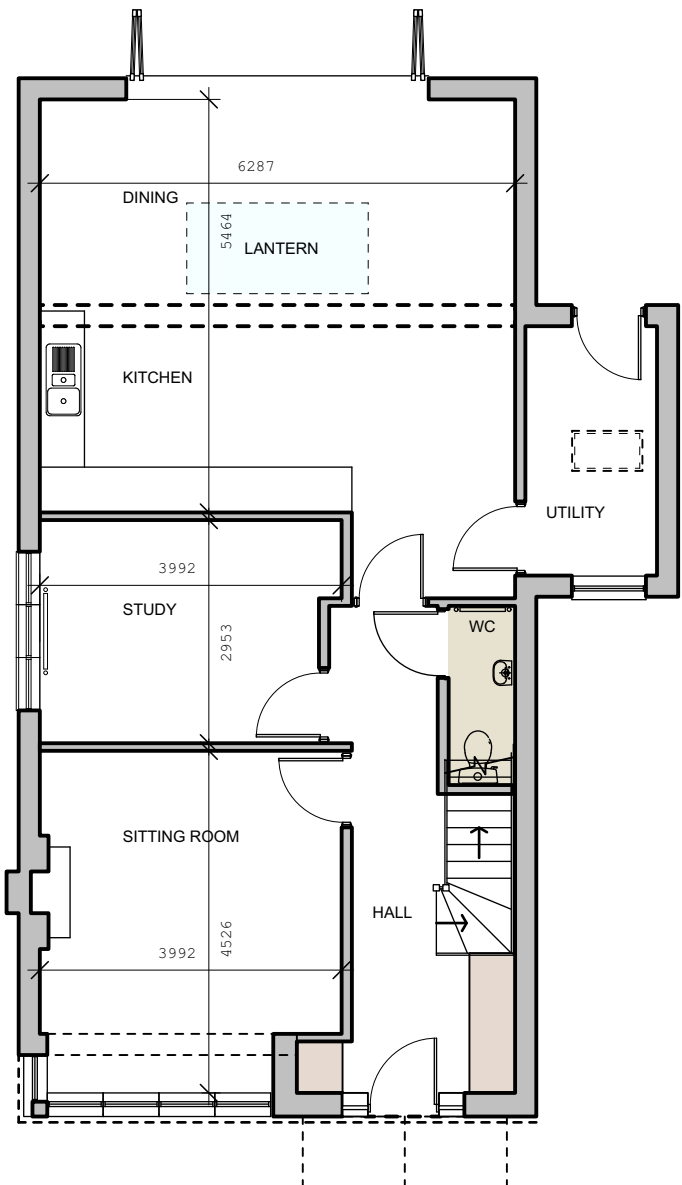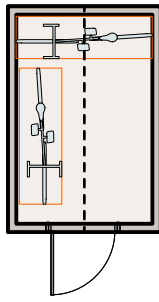

bike store:

ground floor:

first floor:

roof plan:

UNIT ONE

0 1 2 3 4 5 6 7 8 9 10 M