
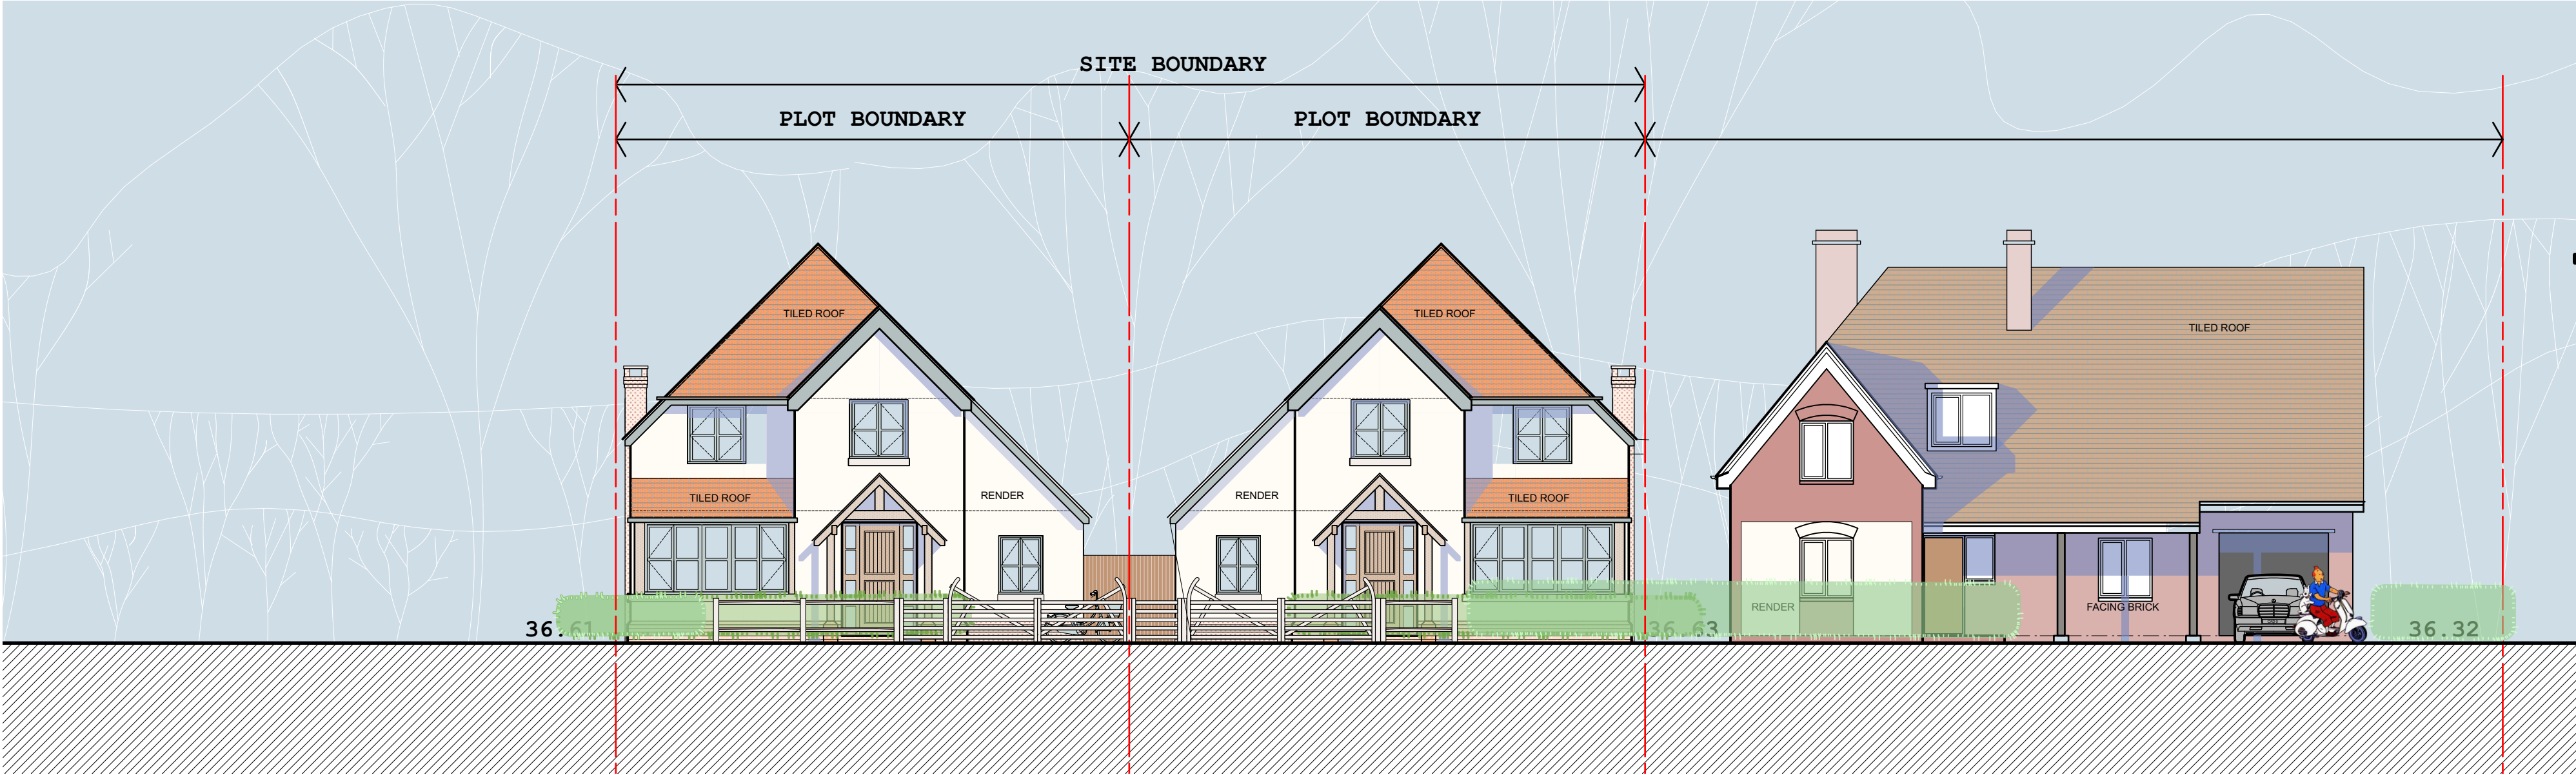


street elevation
+ site section:

bike store:

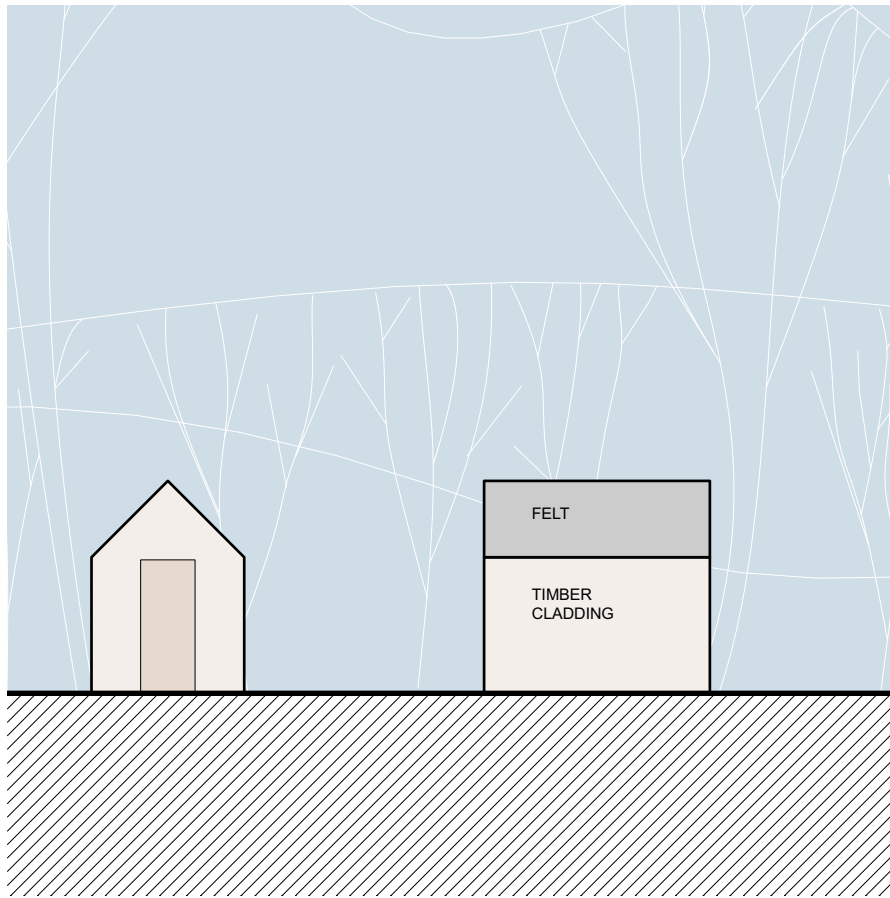





UNIT ONE UNIT TWO EXISTING DWELLING

elevations:units one+two
approved: WA/107/19/NMA



front elevation: side elevation: rear elevation: side elevation:

plans:units one+two

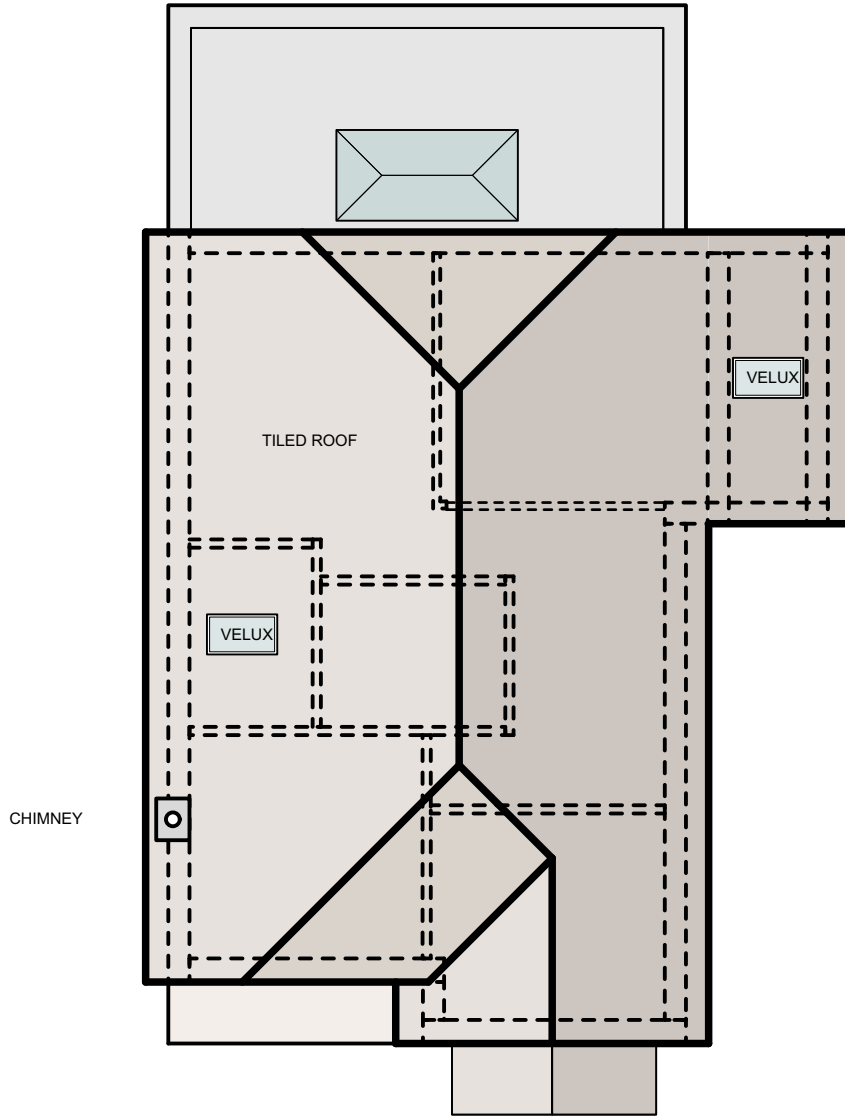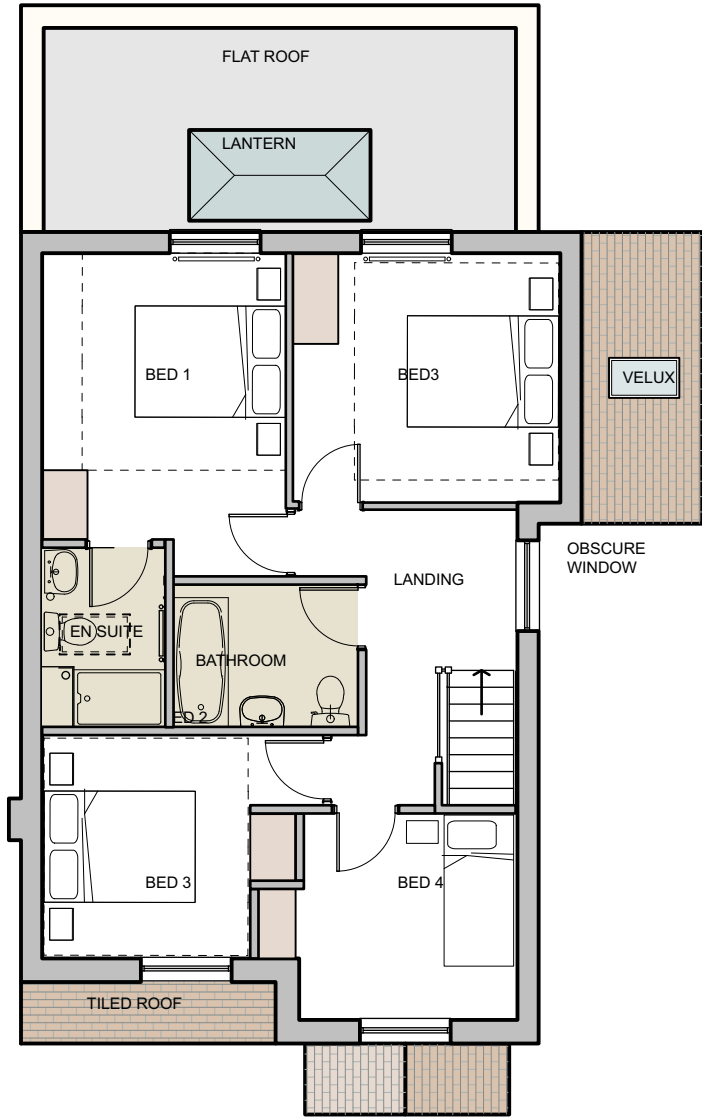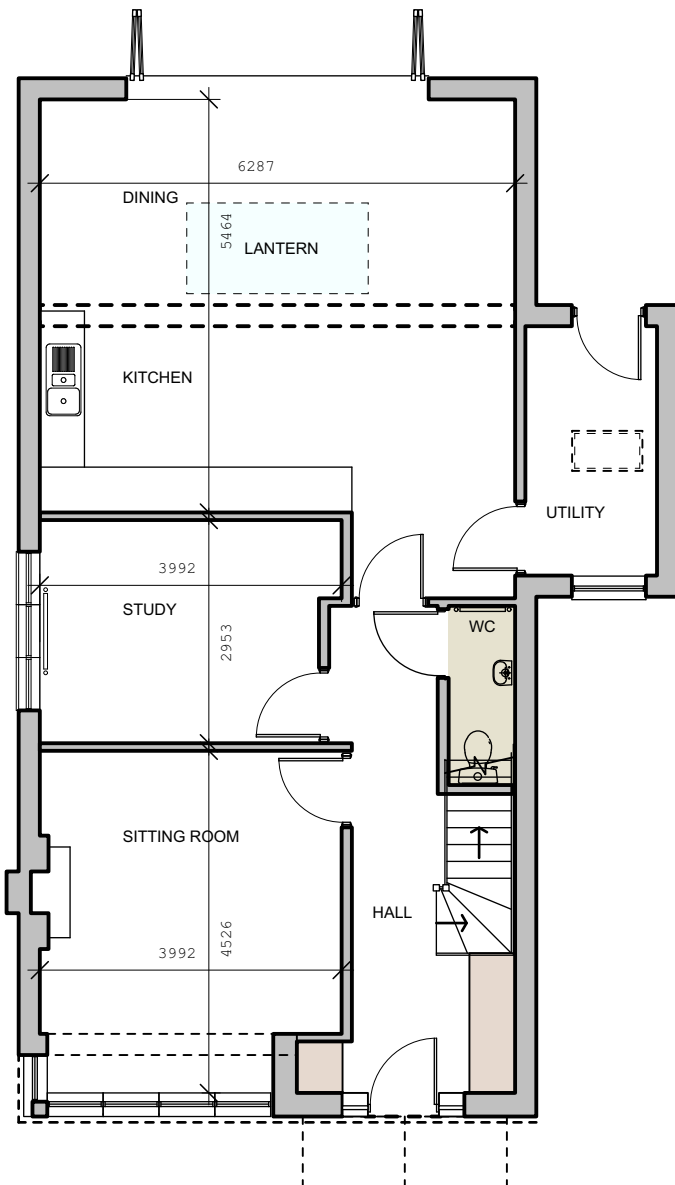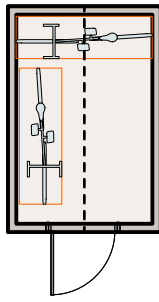

bike store:

ground floor:

first floor:

roof plan:

UNITS ONE+TWO:
plans and elevations mirrored

0 1 2 3 4 5 6 7 8 9 10 M