
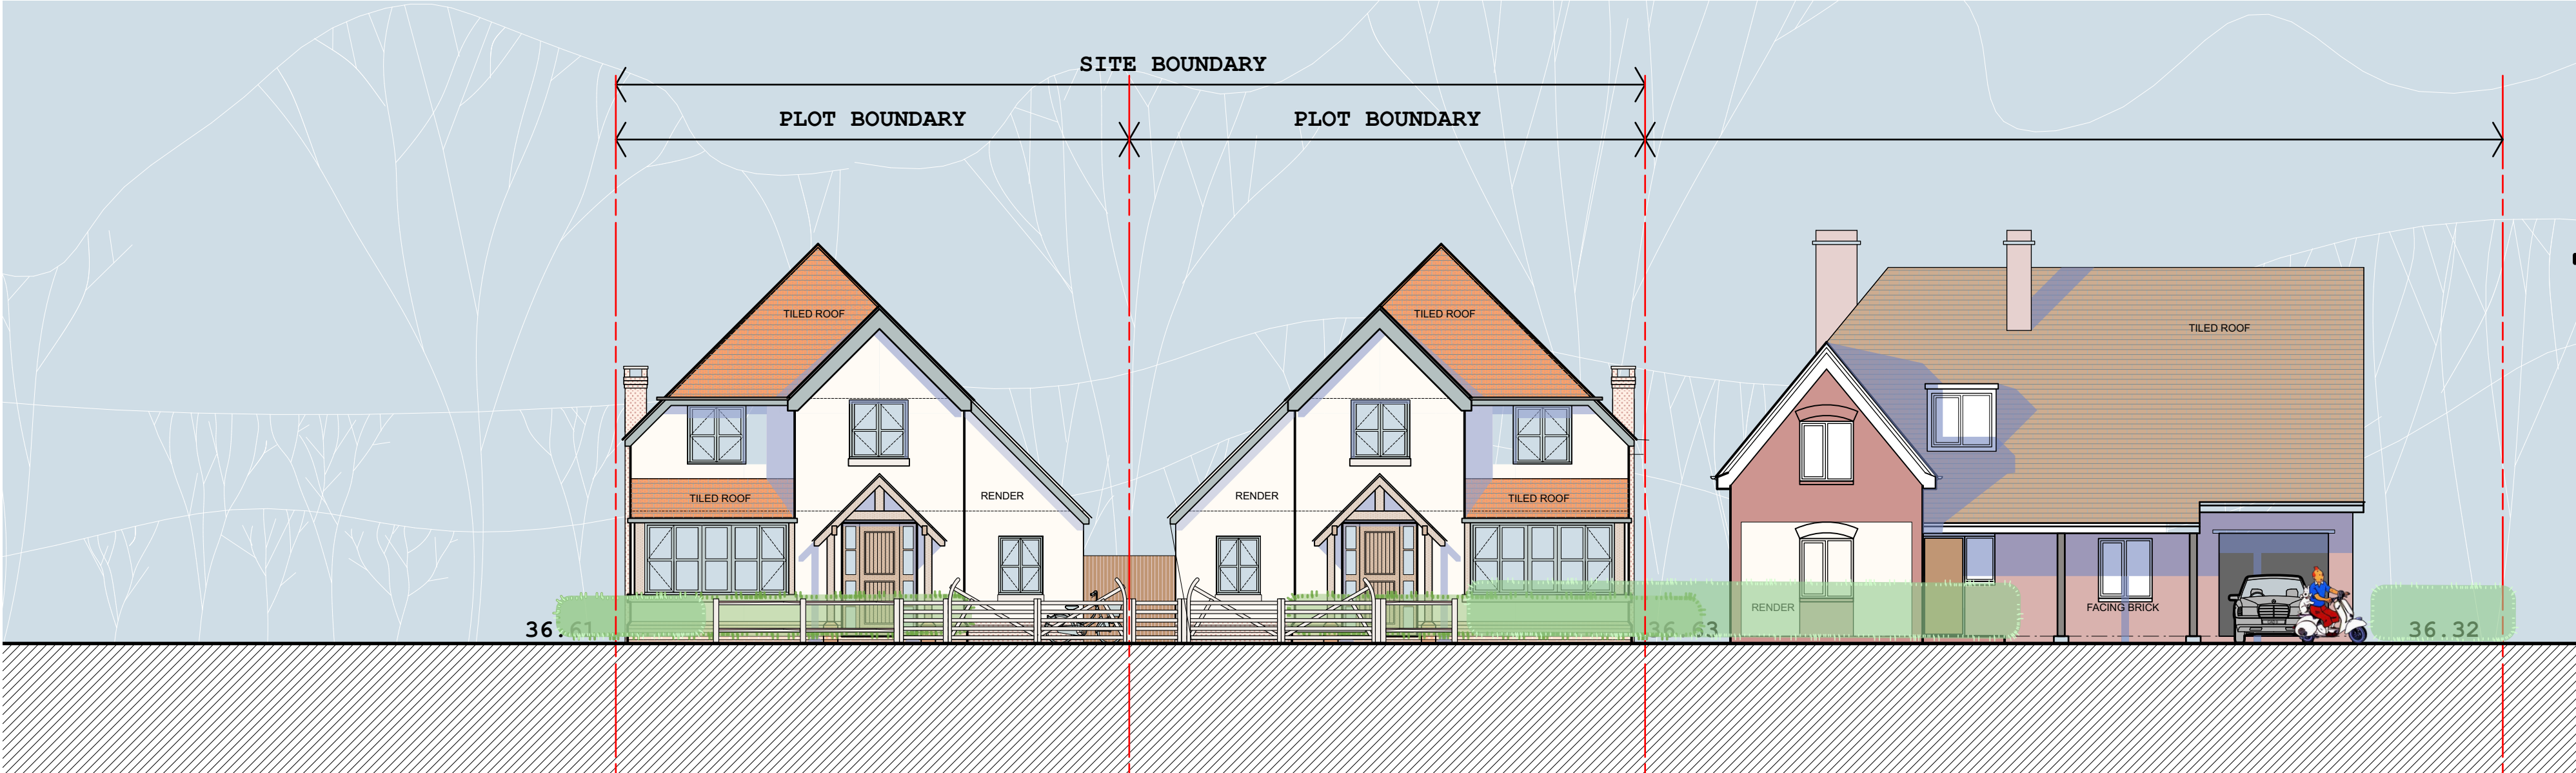


street elevation
+ site section:

bike store:

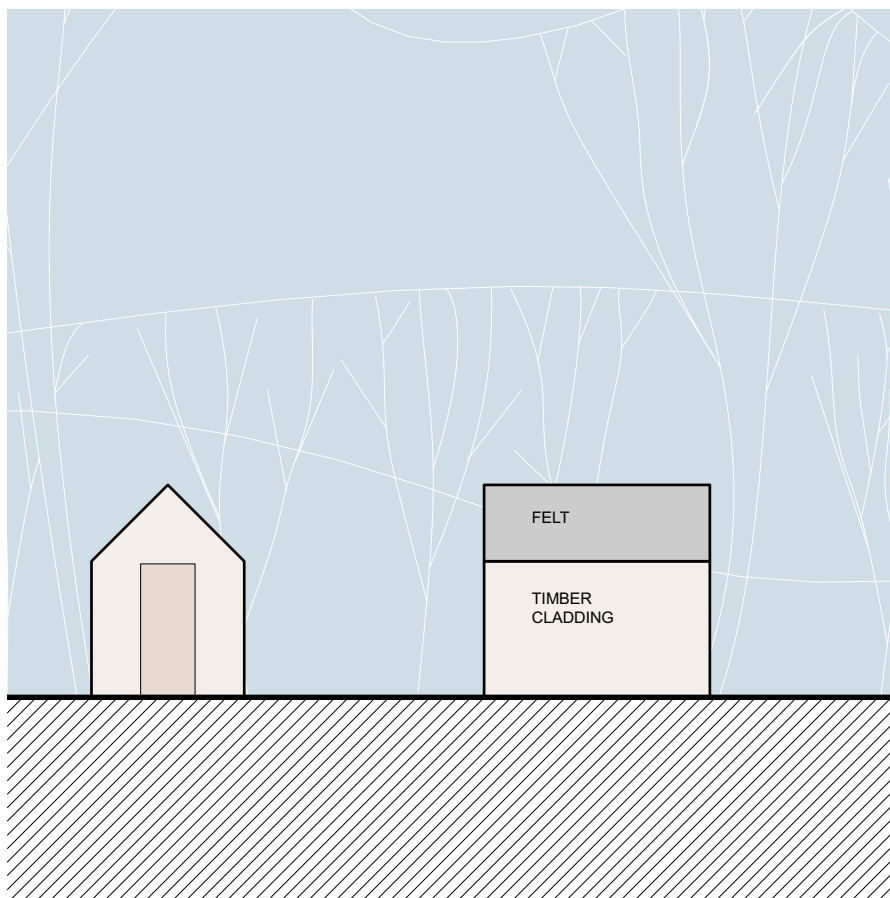


UNIT ONE

UNIT TWO

EXISTING DWELLING

elevations:

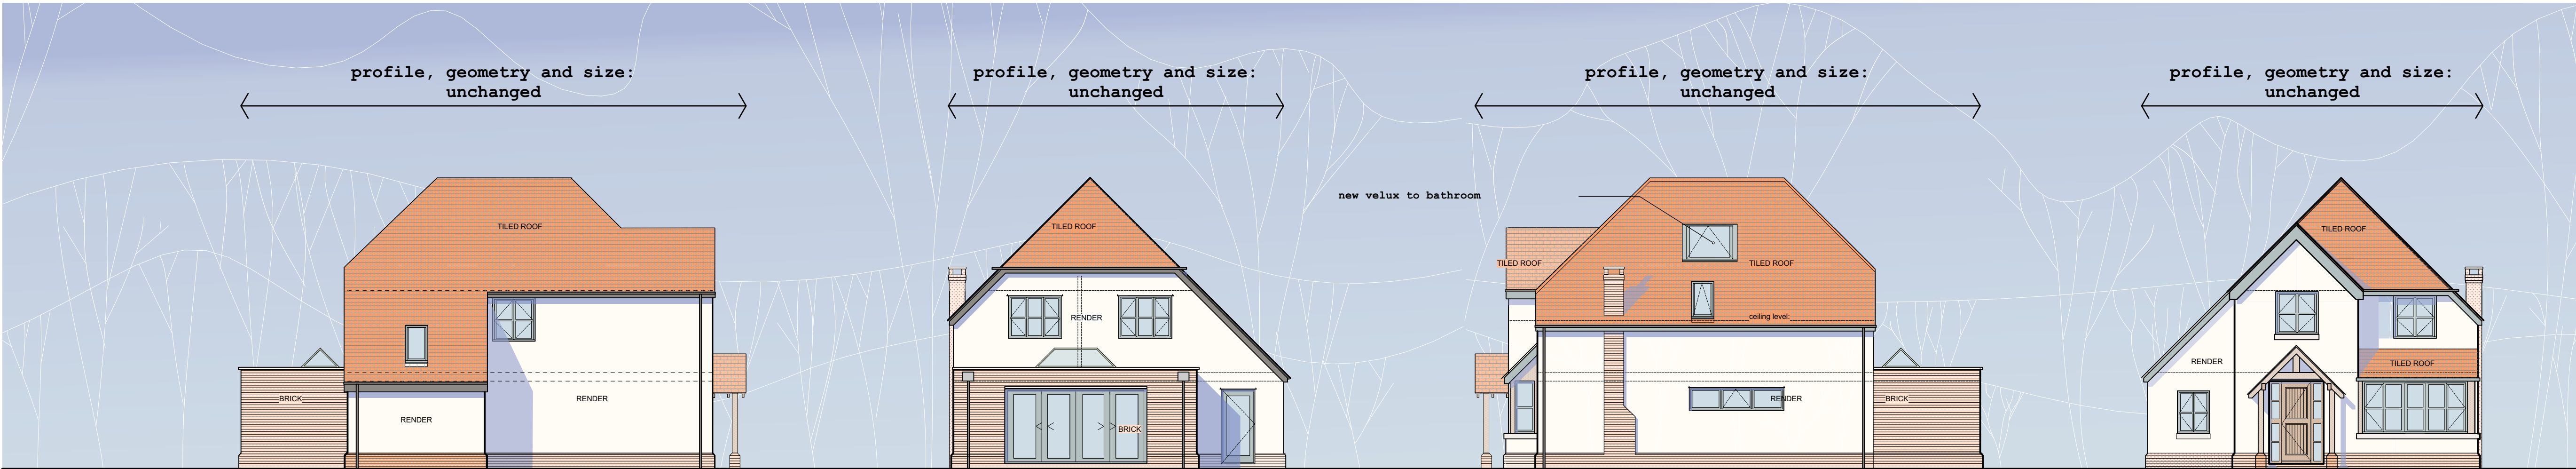



side elevation:

rear elevation:


side elevation:

front elevation:


plans:

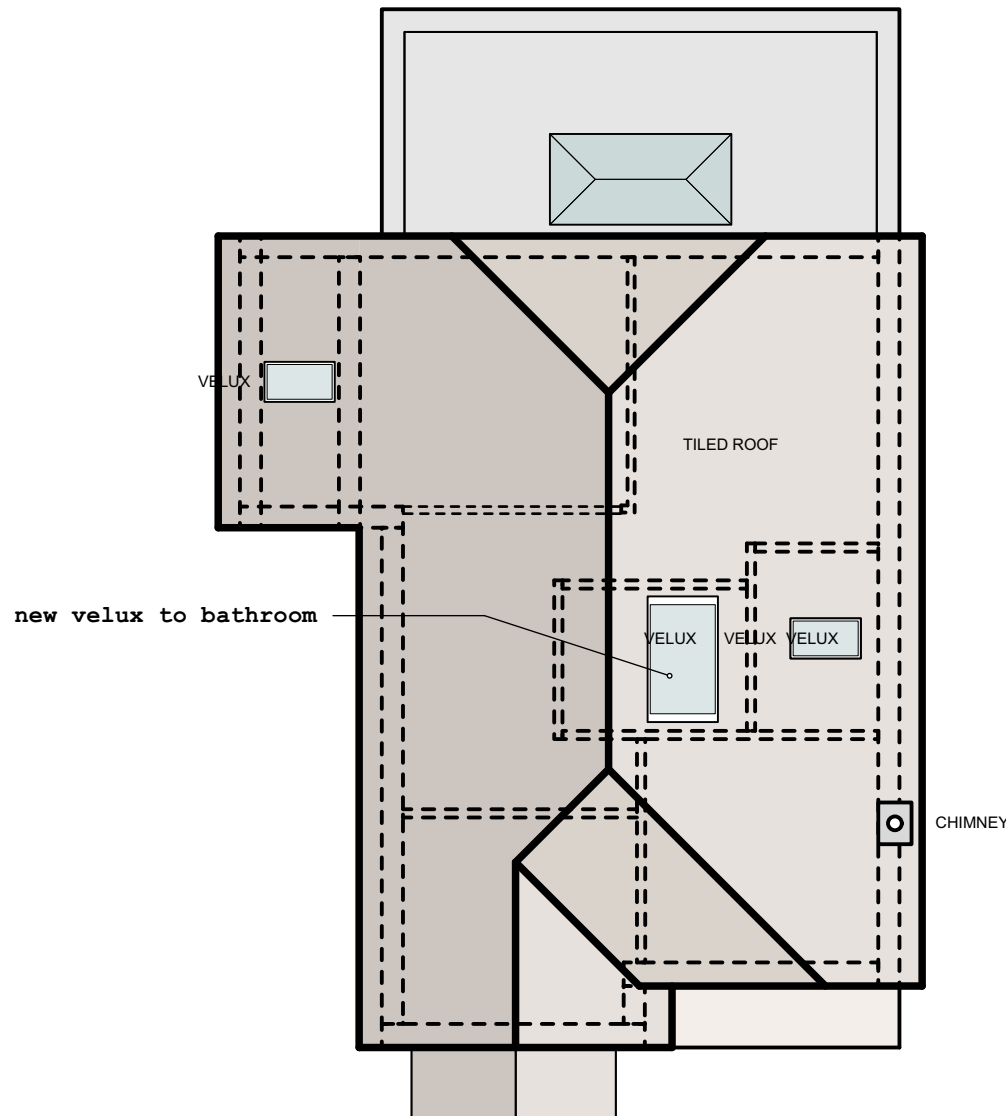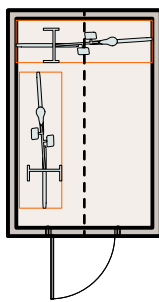

roof plan:

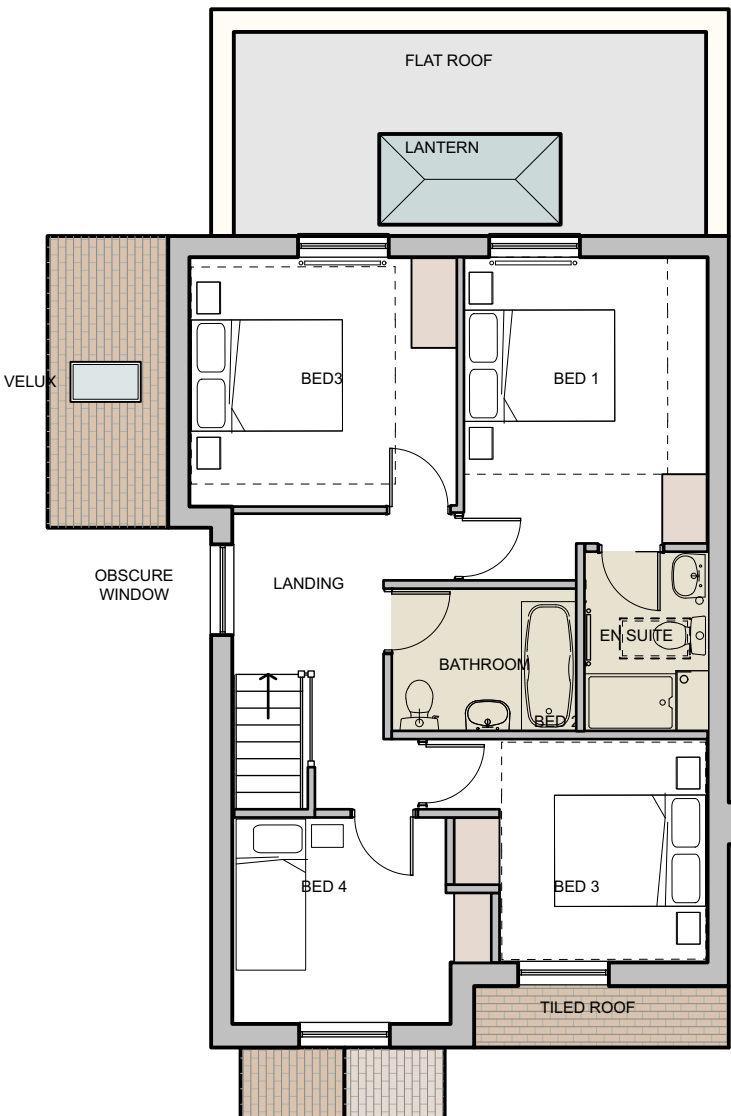

first floor:

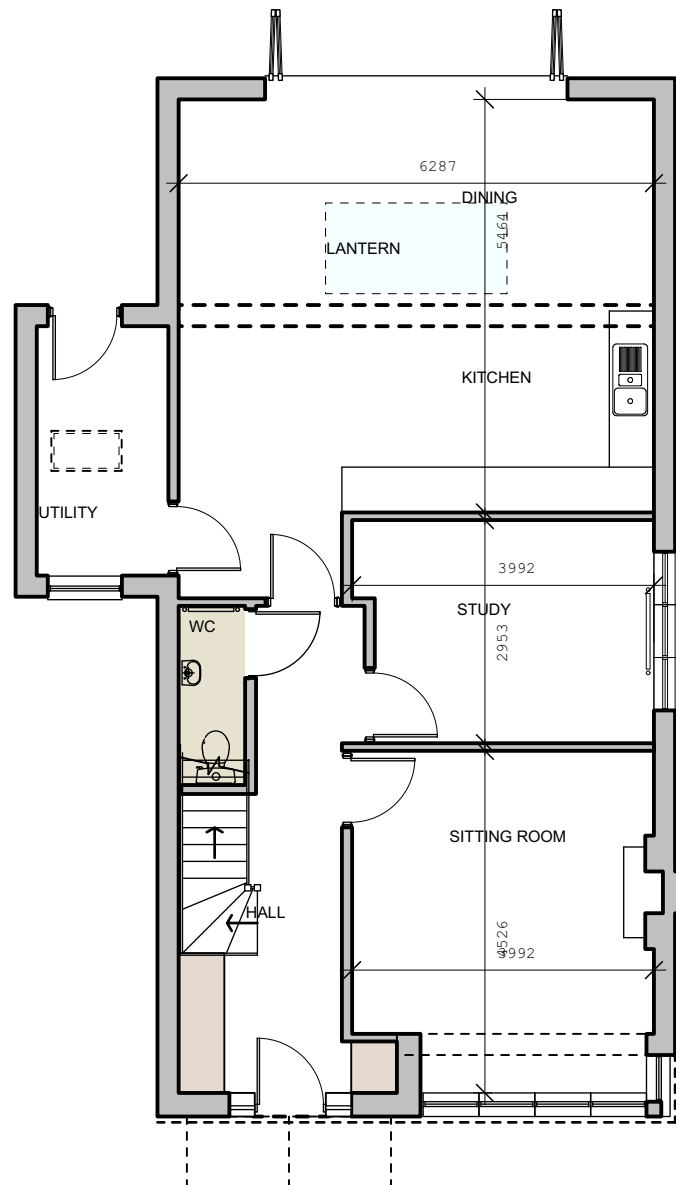

ground floor:

UNIT TWO

bike store:

0 1 2 3 4 5 6 7 8 9 10 M