


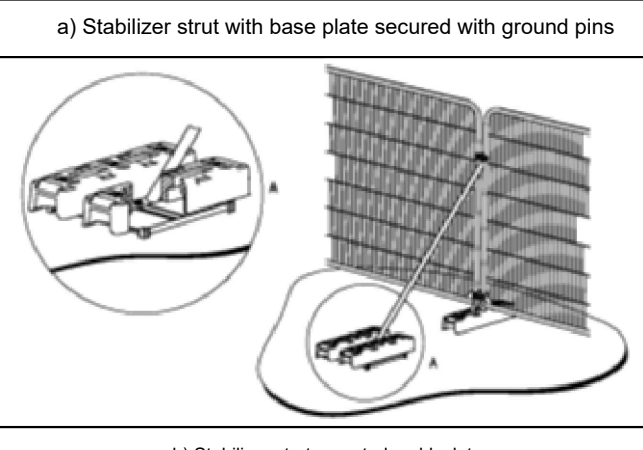

TREE PROTECTION AREA

TREES ENJOYED BY THIS FENCE ARE PROTECTED BY PLANNING CONDITIONS AND ARE SUBJECTS OF A TREE PRESERVATION ORDER
(COWI & COWI)

CONCERNATION OF THIS PRESERVATION ORDERS MAY LEAD TO CRIMINAL PROSECUTION

THE FOLLOWING MUST BE OBSERVED BY ALL PERSONS:-

- THE PROTECTIVE FENCING MUST NOT BE REMOVED
- NO PERSON SHALL ENTER THE PROTECTED AREA
- NO MACHINE OR PLANT SHALL ENTER THE PROTECTED AREA
- NO MATERIALS SHALL BE STORED IN THE PROTECTED AREA
- NO SPECIAL SHALL BE PLACED IN THE PROTECTED AREA
- NO EXCAVATION SHALL OCCUR IN THE PROTECTED AREA

ANY INCURSION INTO THE PROTECTED AREA MUST BE WITH THE WRITTEN PERMISSION OF THE LOCAL PLANNING AUTHORITY

All tree protection measures will be erected as agreed within the BS5837:2012 Arboricultural Survey, Implications Assessment and Arboricultural Method Statements;

There will be access to foot or vehicular traffic within fenced off areas once development commences;

Once development (including demolition) has commenced the tree protection must not be moved for any reason without the written consent of the local planning authority;

There will be no excavations, storage of materials, mixing of materials or dumping of spoil within construction exclusion zones (CEZ) unless agreed in writing with the local planning authority;

All caustic substances e.g. oil, diesel, cement etc will not be stored within 2m of CEZs;

No fires will be within 10m of CEZs or tree canopies;

Protection area signage will be displayed on protective barriers for the duration of development;

The diagram illustrates a cross-section of a pile cap. At the top, a layer of 'Marine ply' is shown with a thickness of '100 mm'. Below this is a layer of 'Wood tips' with a maximum spacing of 'Max. 1 m between timbers'. A 'Permeable geotextile' separates the wood tips from the 'Soil' below. The entire assembly is supported by 'Treated timber' piles. The diagram is labeled 'specification for pile cap ground protection'.

A photograph showing a wooden platform or walkway made of planks, supported by metal brackets, extending from a brick building towards a fence in a garden setting. The ground is covered with fallen leaves, and there are trees and bushes in the background.

Subgrade
Base
Sewer
Sewer cover
Sewer support
Sewer base
Sewer sub-base
Sewer sub-grade



Contiguous RPA	Construction Exclusion Zone		
	CEZ		
Sensitive Demolition	No Dig Surfacing	Sensitive Excavation	Tree/Group Removal
Root Protection Area	Canopy Spread	Tree Protection Barriers	Ground Protection
RMTTree Consultancy Ltd 36 Chetwode Place, Aldershot, Hants, GU12 4BS Email: rmttreeconsultancy@gmail.com Tel: 07921313967			
Tree Protection Plan 2			
Scale: 1:250 @ A1	Date: January 2026		
Drawing reference: Appendix 6 - RMT1189 - TPP2			
© Crown Copyright and database rights from data shown above Ordnance Survey. 6 licence number 100023148			