


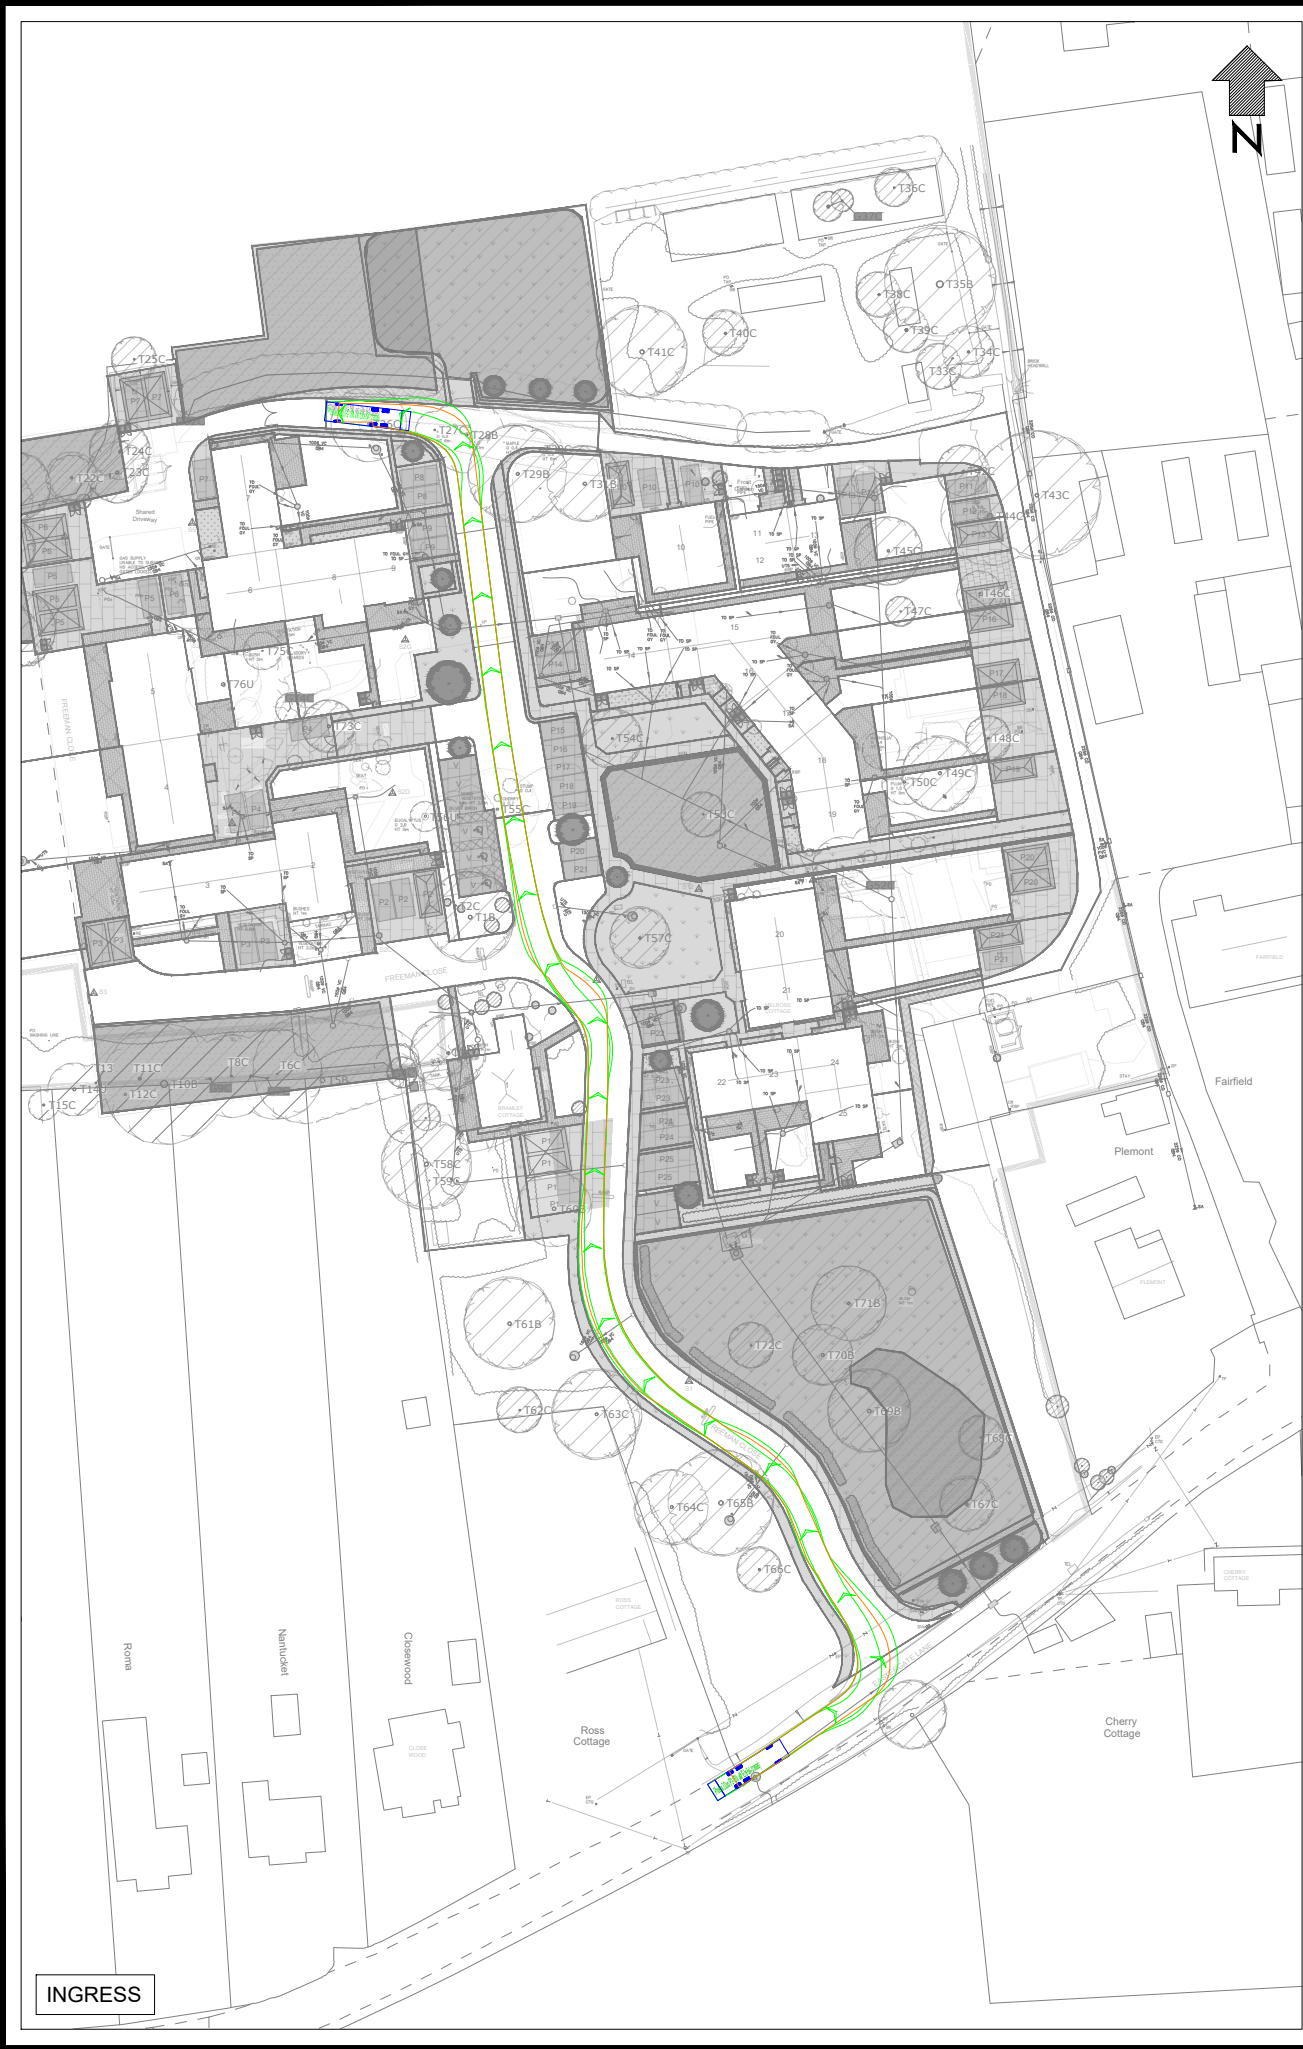

VEHICLE DETAILS:

Green line shows body
Orange line shows axle/wheels

PHOENIX 2 DUO
(P2-15W WITH ELITE 6X4 CHASSIS)

Overall Length	11.200m
Overall Width	2.530m
Overall Body Height	3.751m
Min Body Ground Clearance	0.304m
Track Width	2.500m
Lock-to-lock time	4.00s
Curb to Curb Turning Radius	9.500m

Design speed 16kph for all Forward movements
Design speed 10kph for all Reverse movements

10m 0 10m 20m
1:500 SCALE BAR

Client

 **Nick Culhane**
Highway Consultant

Project

RESIDENTIAL DEVELOPMENT AT
FREEMANS CLOSE

Drawing Title

ACCESS AND TRACKING

Drawing Status

FOR INFORMATION

Date	Scale	Size
DEC 2025	1:500	A1

Drawing No.	Rev
NJC-003	-