



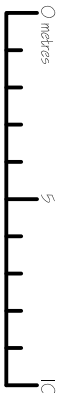

El Sub Sta

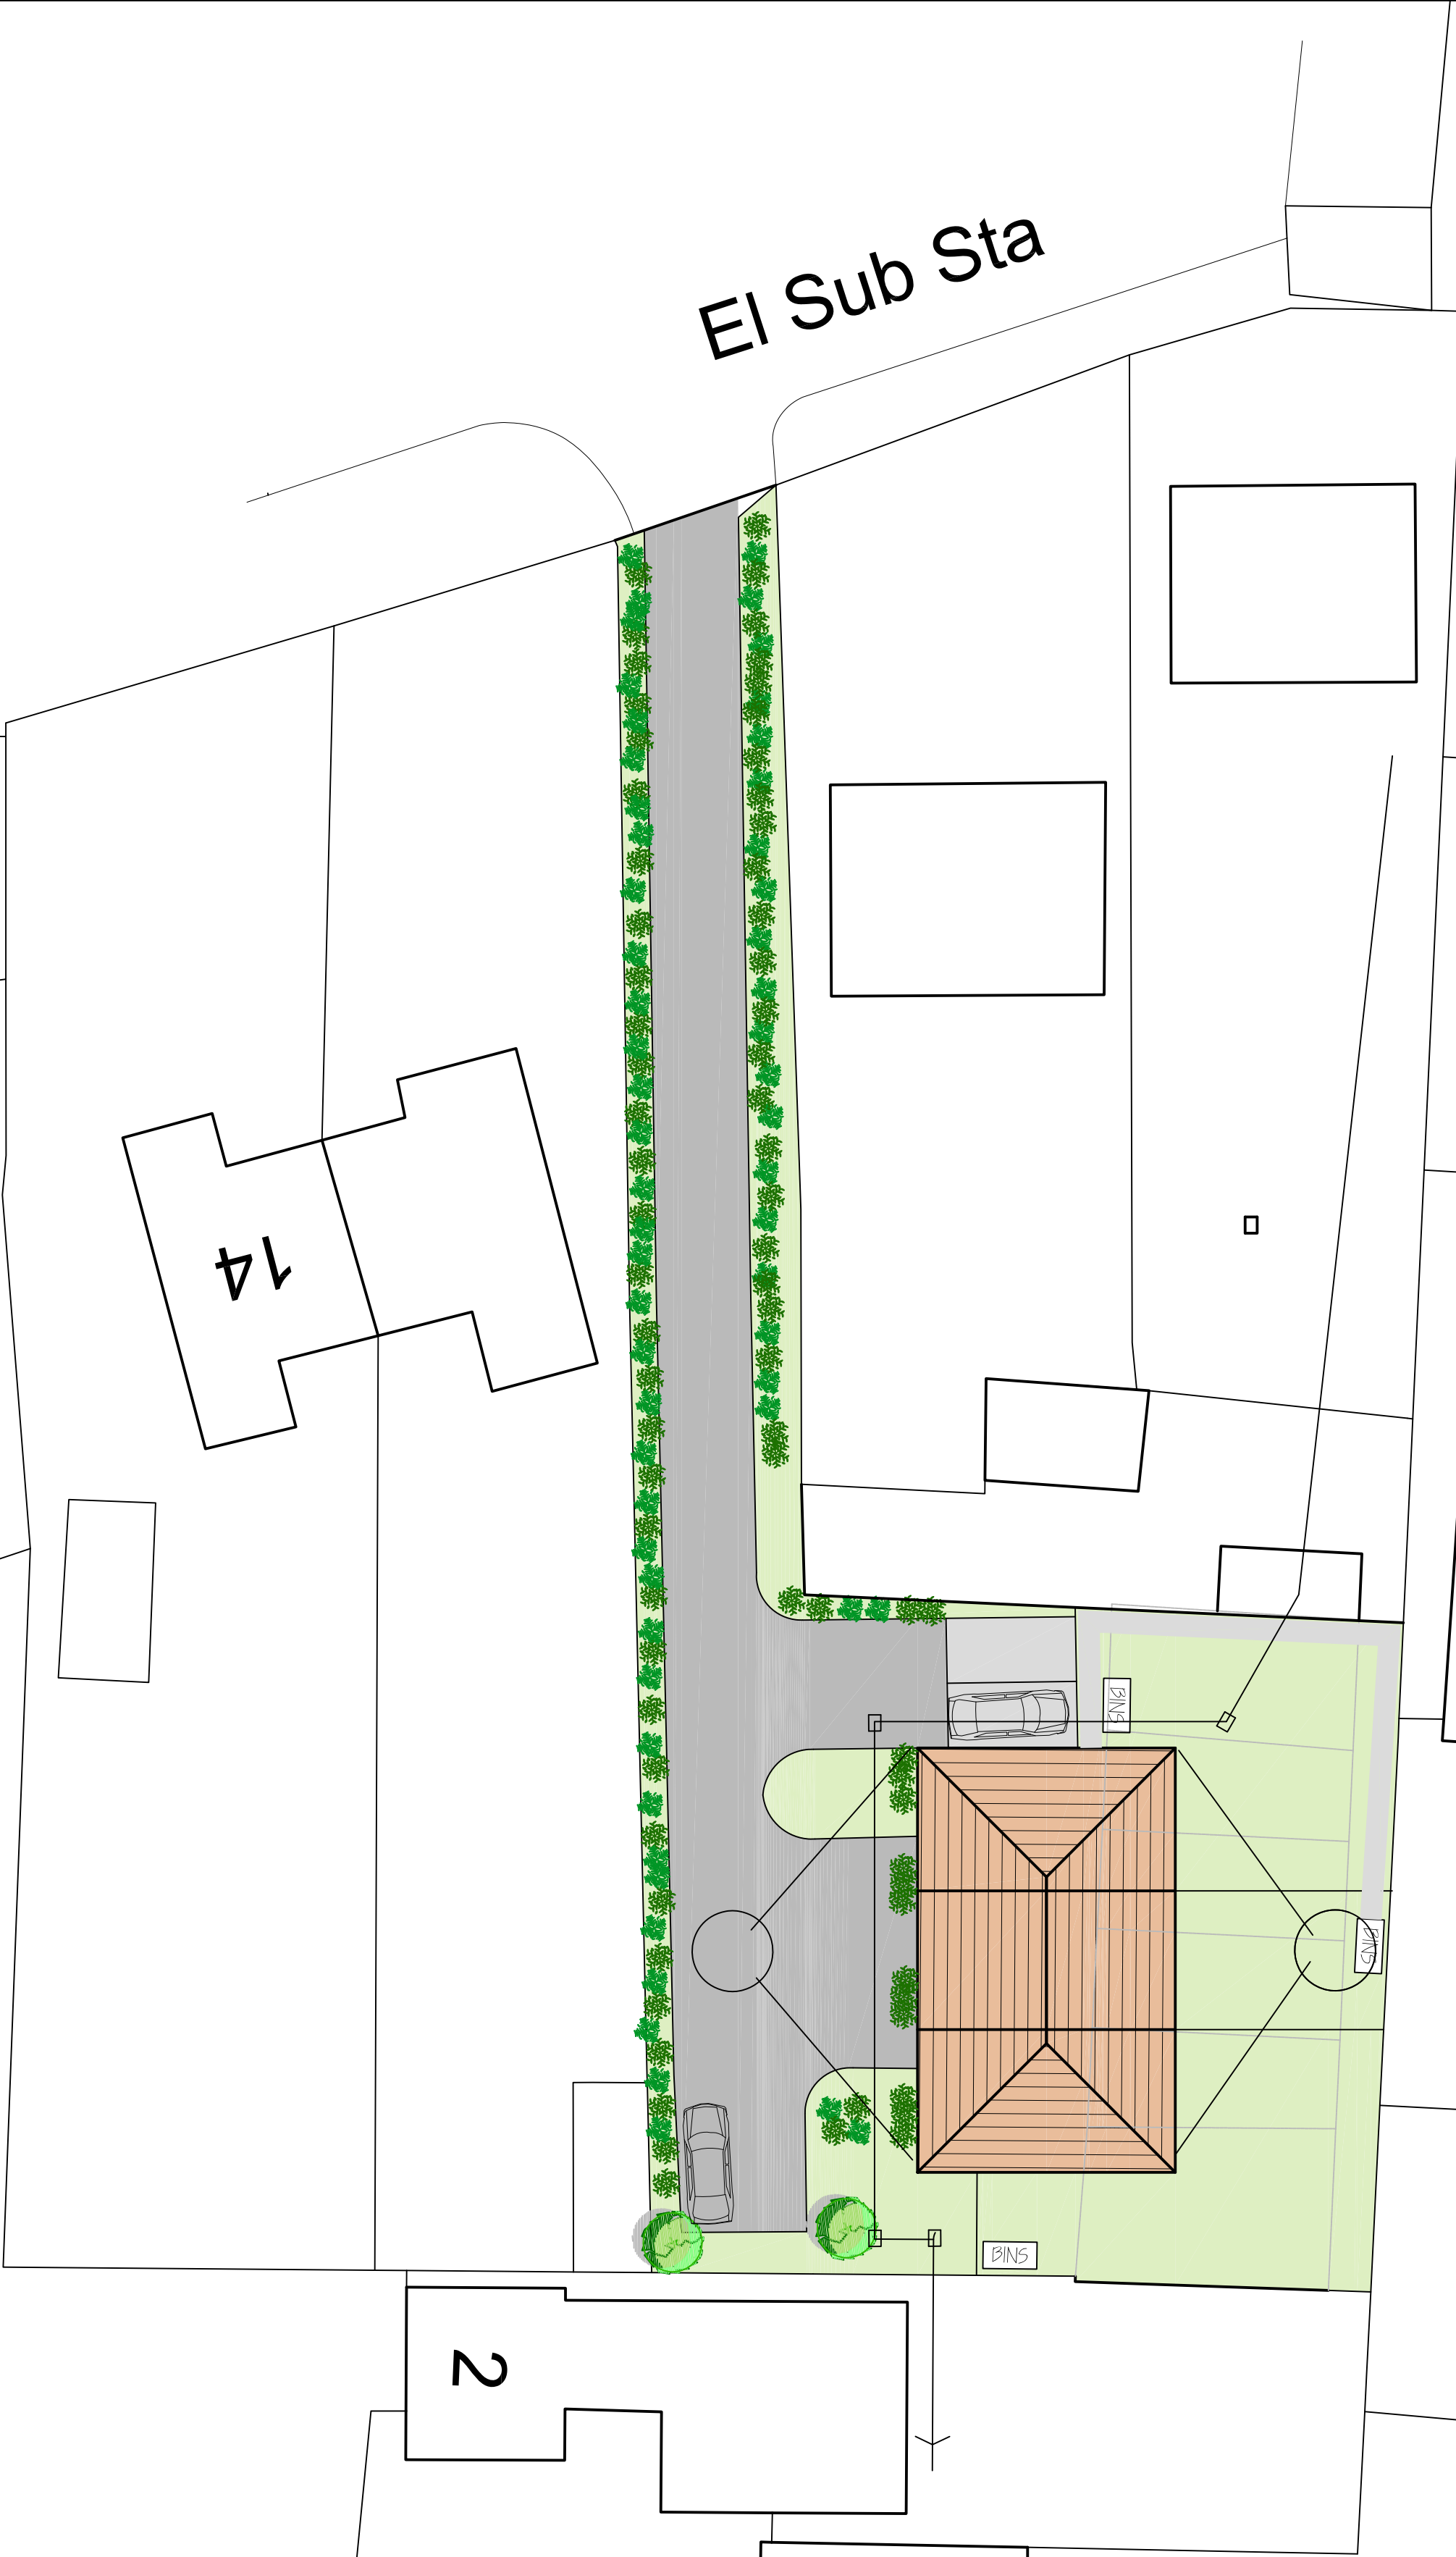

Rev A: August 2014 / Client Revisions / ARM

Project

Proposed Residential Development
Beans Yard
Orchard Way, Fortwell
West Sussex
BN18 0SB

Drawing

Proposed Site Layout



Architects & Planning Consultants
Clock Tower House, Lewes Road
Lindfield, West Sussex, RH16 2LH
Telephone 01444 - 484711

Client

MJH Properties Ltd

Drawing no.	date		scale	drawn	
	by	date		by	date
2013/PO2	A				

©THE CONTRACTOR SHOULD CHECK ALL DIMENSIONS ON SITE.
NO DIMENSIONS TO BE SCALED FROM DRAWINGS.
IT IS THE CONTRACTORS RESPONSIBILITY TO ENSURE COMPLIANCE
WITH BUILDING REGULATIONS.