



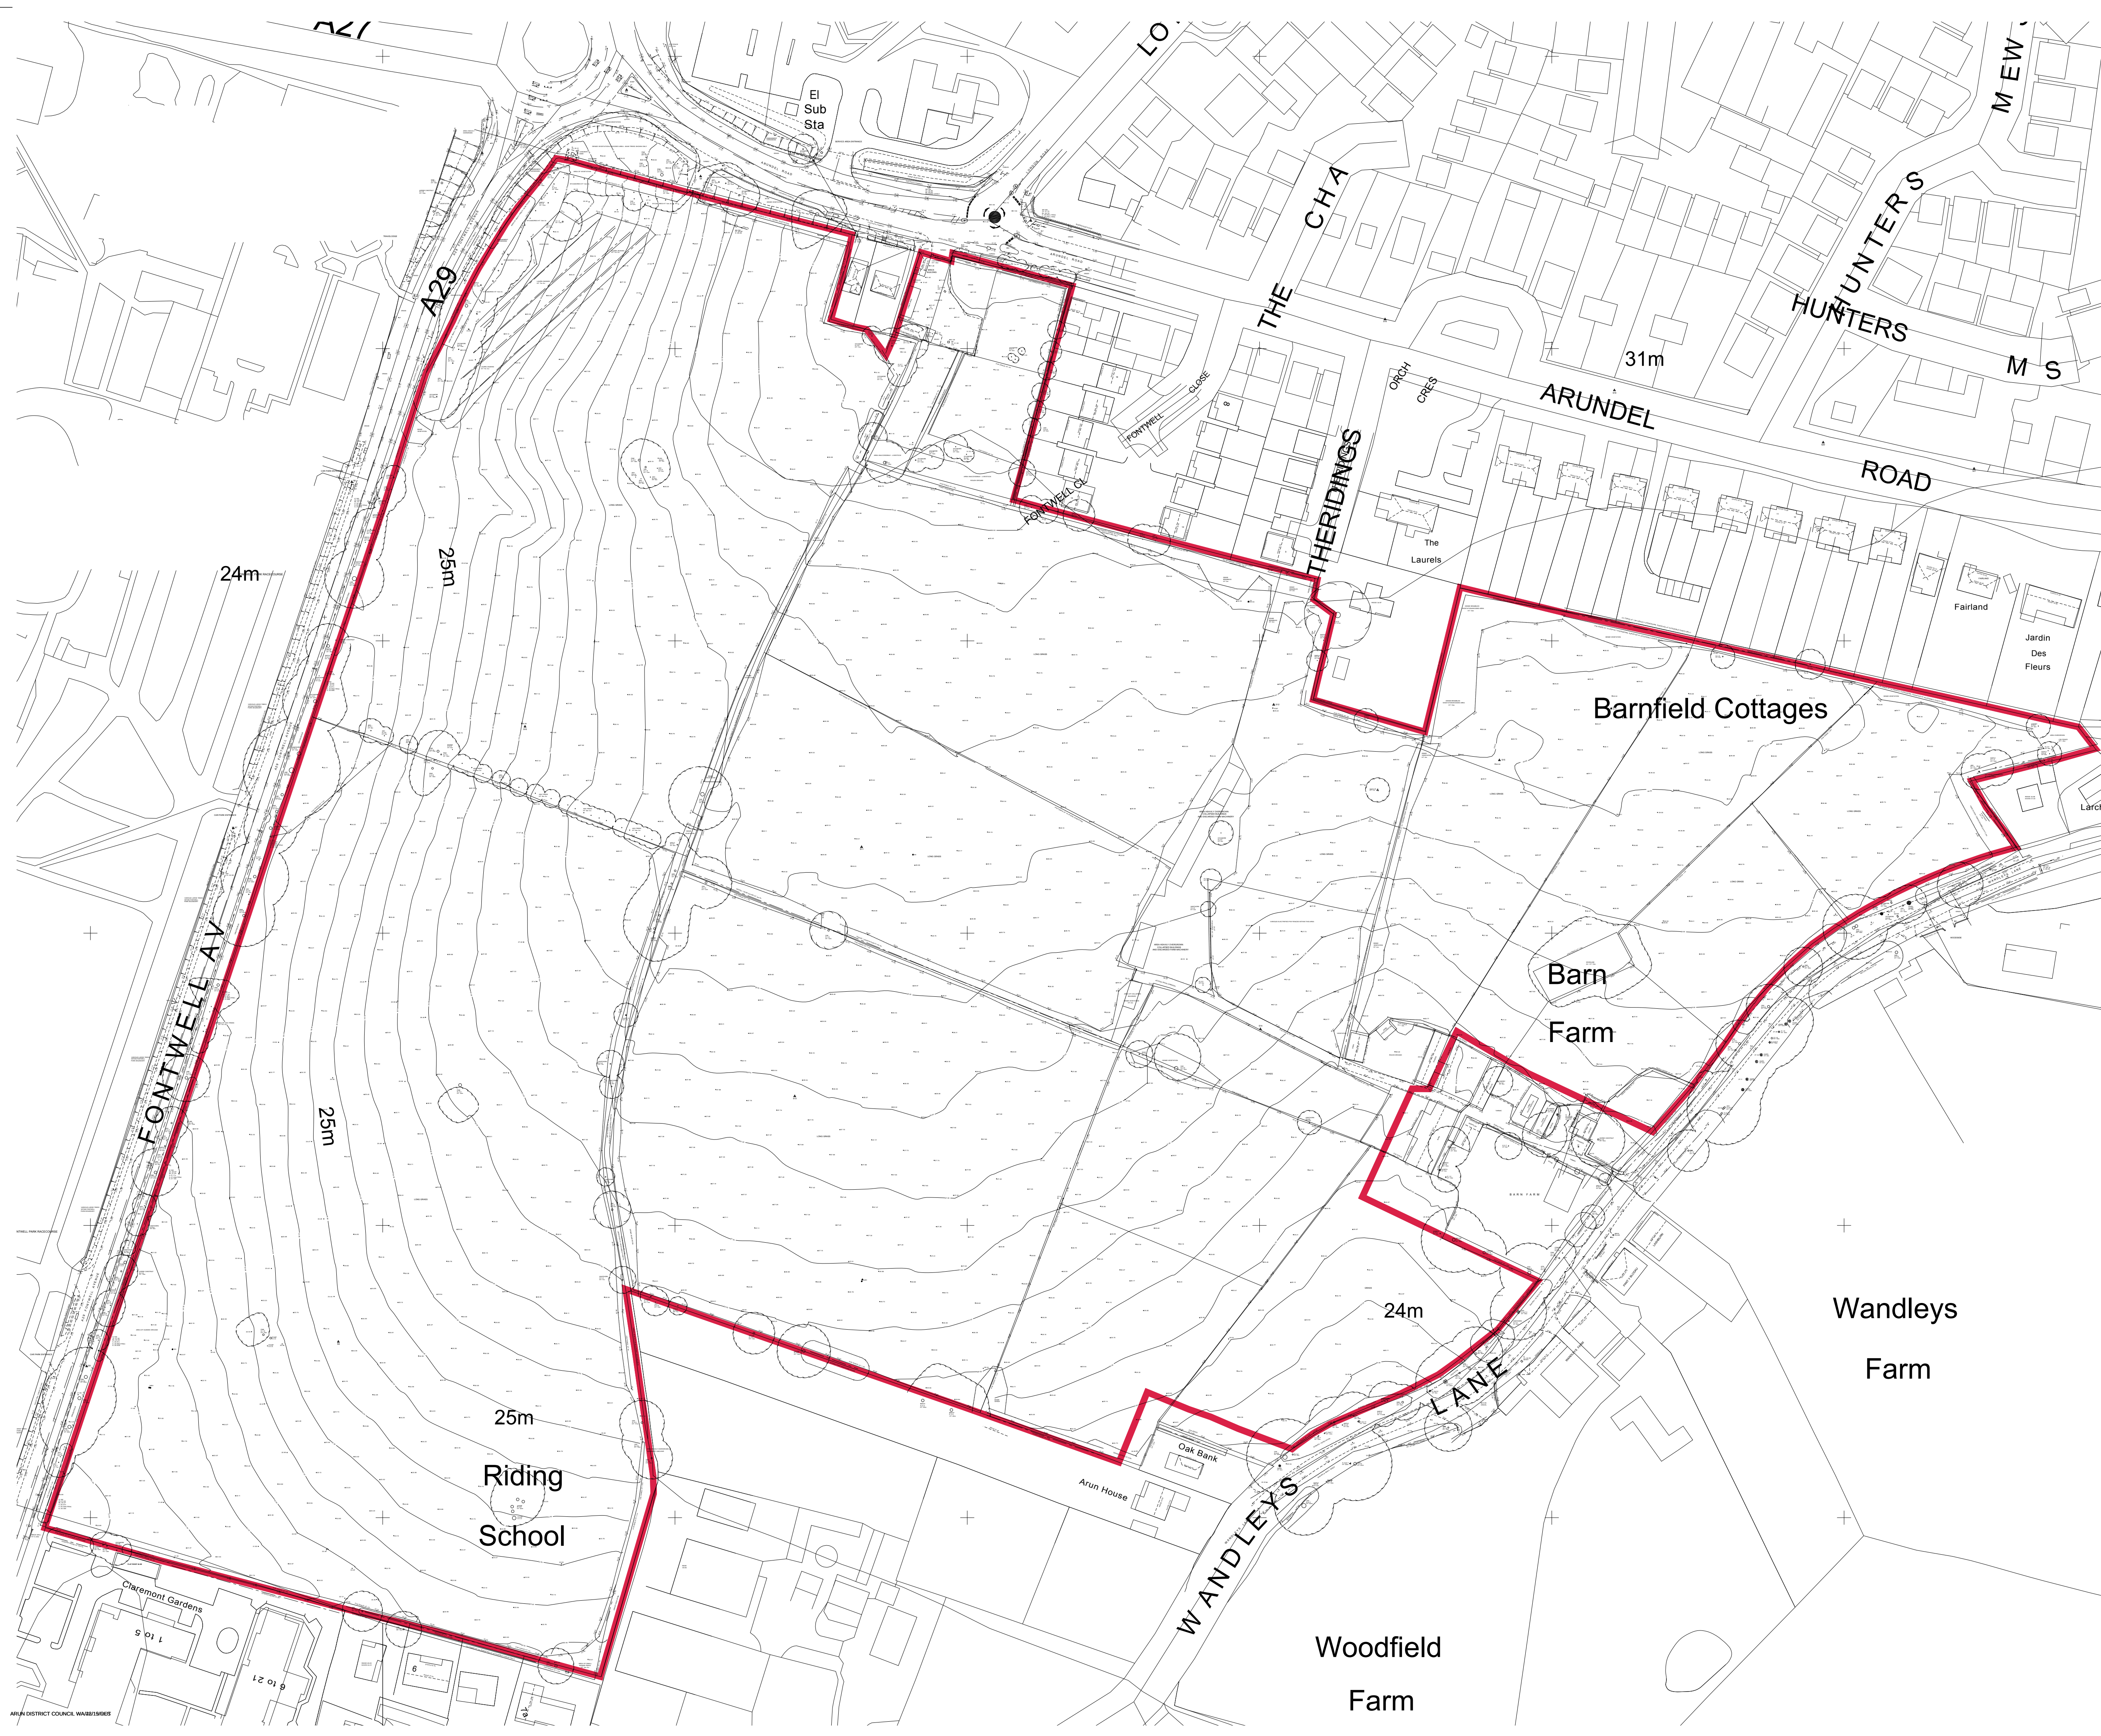

NOTES  
CONTRACTORS MUST VERIFY ALL DIMENSIONS ON SITE BEFORE  
COMMENCING ANY WORK ON SHOP DRAWINGS  
DO NOT SCALE FROM THIS DRAWING  
McBAINS COOPER CONSULTING LTD COPYRIGHT

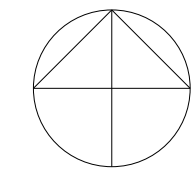

APPLICATION SITE BOUNDARY

| REV            | AMENDMENT | DATE | CHKD |
|----------------|-----------|------|------|
|                |           |      |      |
| DRAWING STATUS |           |      |      |
| PLANNING       |           |      |      |

McBAINS COOPER

McBAINS COOPER CONSULTING LTD.  
120 OLD BROAD STREET LONDON EC2N 1AR  
TELEPHONE: 020 7786 7900 FACSIMILE: 020 7786 7999

CLIENT

dandara

PROJECT

LAND AT FONTWELL  
FONTWELL, SUSSEX

DRAWING TITLE

SITE SURVEY PLAN

# ARCHITECTURE

| SCALE                      | DRAWN BY | CHECKED | DATE     |
|----------------------------|----------|---------|----------|
| 1:1000 @ A1<br>1:2000 @ A3 | LB       | POR     | MAR '15  |
| DRAWING NUMBER             |          |         | REVISION |
| 57631 - 109                |          |         | P1       |