


EuroGuard® Flatform Heavy
urity Rated Welded Mesh Panel,
ent area boundary

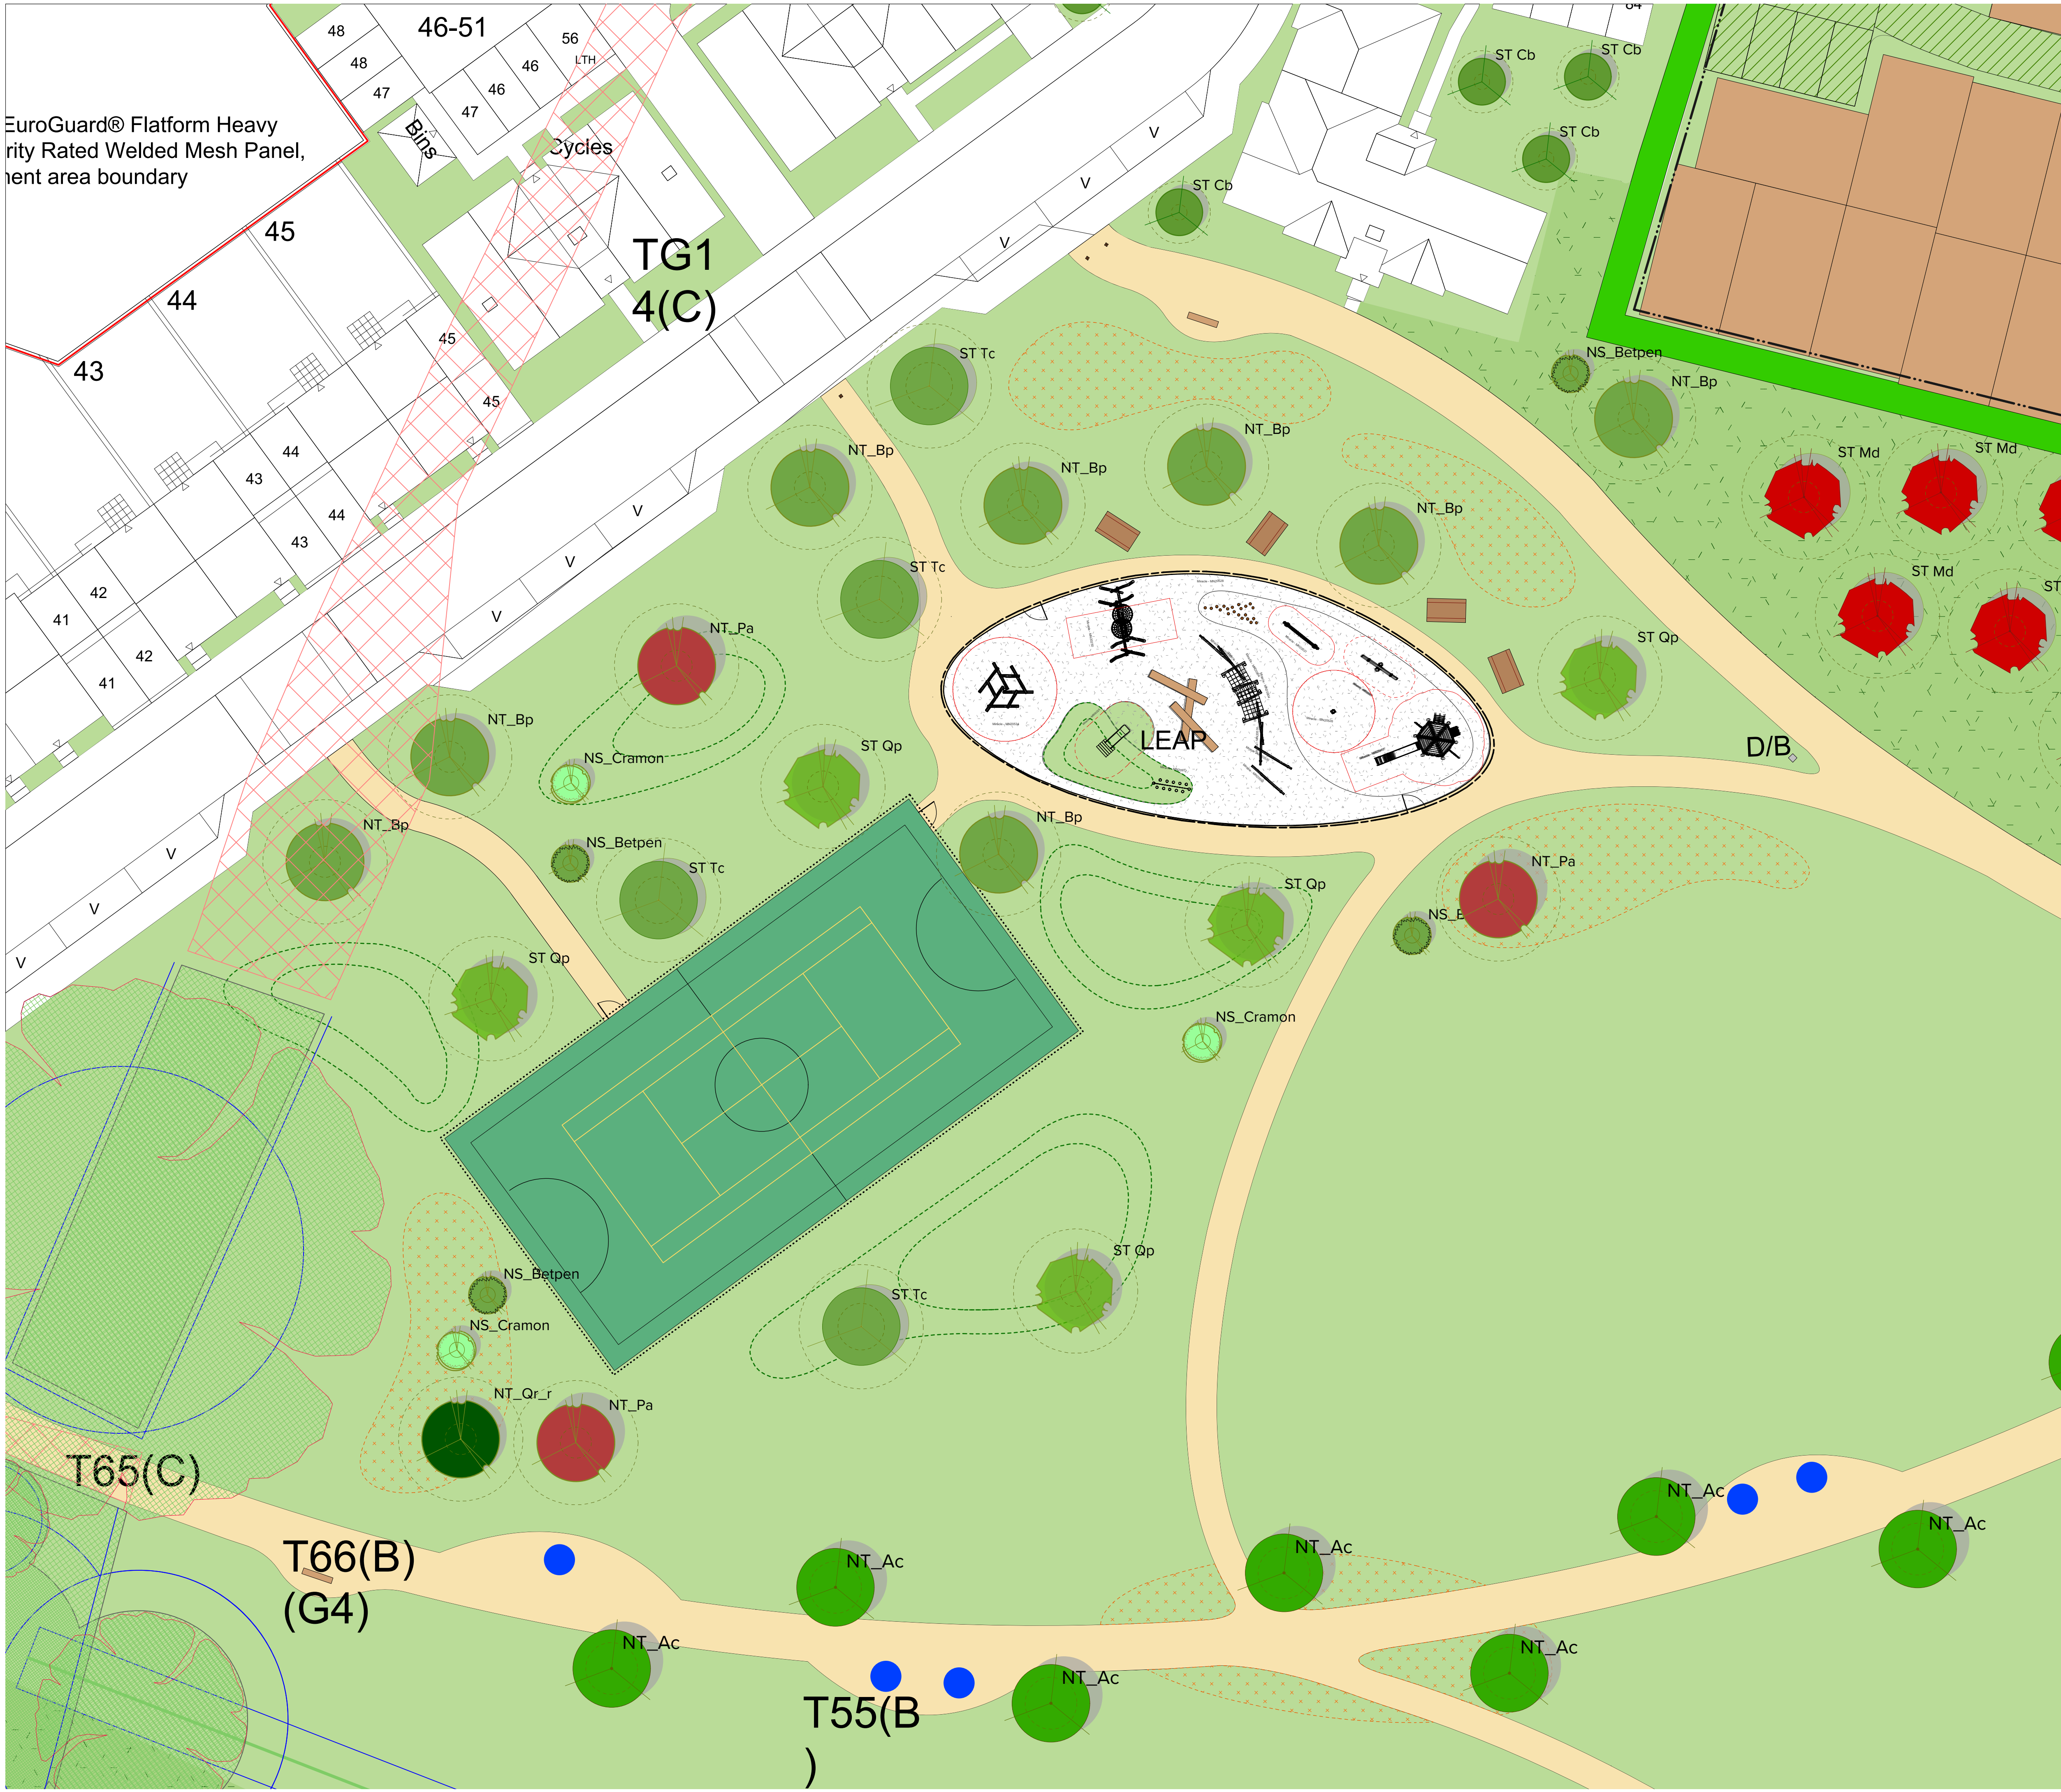


LEGEND

- Application boundary
- Play bark to play area to BS 4790 and BS EN 1177 : 1998
- Footpath / Cycleway. Buff coloured tarmac; 3m & 2m wide depending on location
- Bow top steel fencing and gates to play area. 1.2m high
- Localised regrading / land modelling to provide play opportunity and structure
- Amenity grass seeding to public open space and verges; suitable hardwearing amenity mixture, such as Emorsgate EG22 – Wear tolerant turfgrass mixture or similar approved; Planted at 25g/m2.
- Meadow grass seeding to public open space. Meadow mixture, such as Emorsgate EM1 'General purpose meadow mixture' or similar approved; Planted at 4g/m2.
- Bulb mix; planted at 6-10 bulbs per m2; Narcissus pseudonarcissus or similar approved
- Bench 04; Woodscape standard hardwood timber picnic set or similar approved; Square; FSC Certified Timber.
- Bench 02; Woodscape flat profile hardwood timber or similar approved; 0.9m height; FSC Certified Timber.
- 'Type 02' dual use MUGA to provide facility for Basketball and tennis. Macadam sports surface and low noise impact weld mesh fencing. To be supplied and installed by specialist MUGA contractor.
- Suitable outdoor gym equipment such as the following TGO pieces (or similar approved). TGO Cross trainer, Recumbent Bike, Bench, Leg Press Bench, Overhead Ladders and Double Push Up Bar

Play Equipment

Miracle Play Equipment provided will provide adequate play opportunities for physical and social education. The equipment below is the preferred equipment, which is supplied by Miracle in the UK. Following planning this may be subject to a tender process so is therefore indicative; although substitutions will be similar in material and provision (and require approval).

		ROBINIA Toddler Log Stack (MN20534)
		ROBINIA Basket Swing (MN20250)
		ROBINIA Hill Slide (0.8-0.93M) (MB00225)
		Balance Logs
		ROBINIA Rope Embankment Climber (MN20912)
		ROBINIA Angled Balance Beam (MN20530)
		ROBINIA Scramble Net (MN20904)
		Stepping Logs
		ROBINIA Wobbly Beam (MN20531)
		ROBINIA 2-Person Seesaw (MB00001)
		ROBINIA Junior Hex Unit With Roof (MN20416)
		Climbing Pole (MN20526)

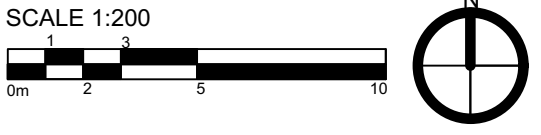

E	Plans amended to reflect boundary treatment changes	17.05.19
D	Plans amended to reflect site layout changes	14.05.19
C	Plans amended to reflect comments	02.05.19
B	Plans amended to reflect site layout changes	29.04.19
A	Plans amended to reflect site layout changes	12.04.19
Rev	Description	Date
E	Rev	
DE-352-01-004	Drg No	
Dandara Ltd	Client	
Fontwell	Project	
Playground Plan	Title	
1:200 @ A1	Scale	