




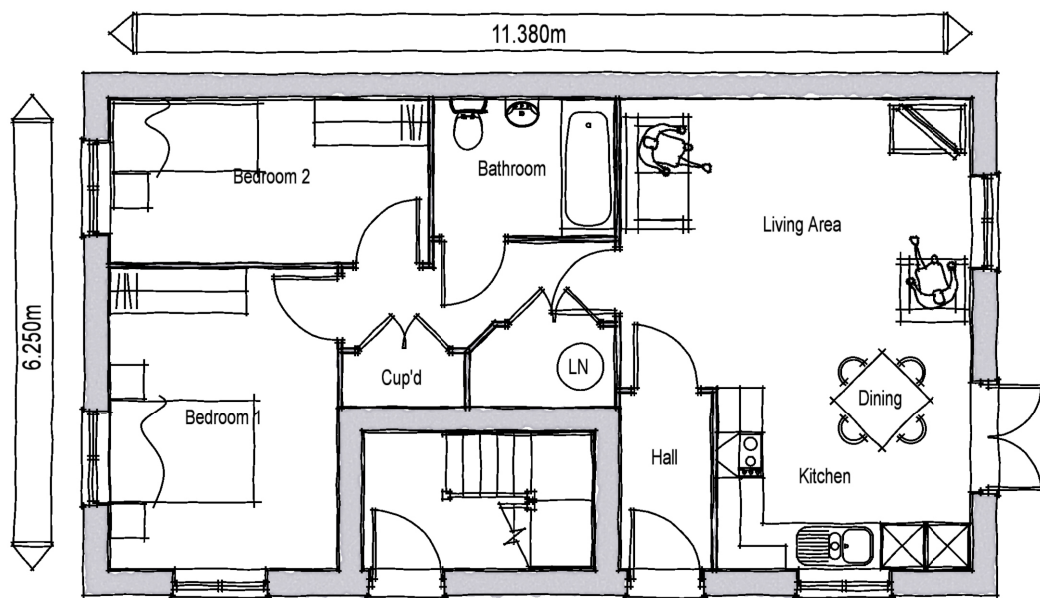

GROUND FLOOR PLAN

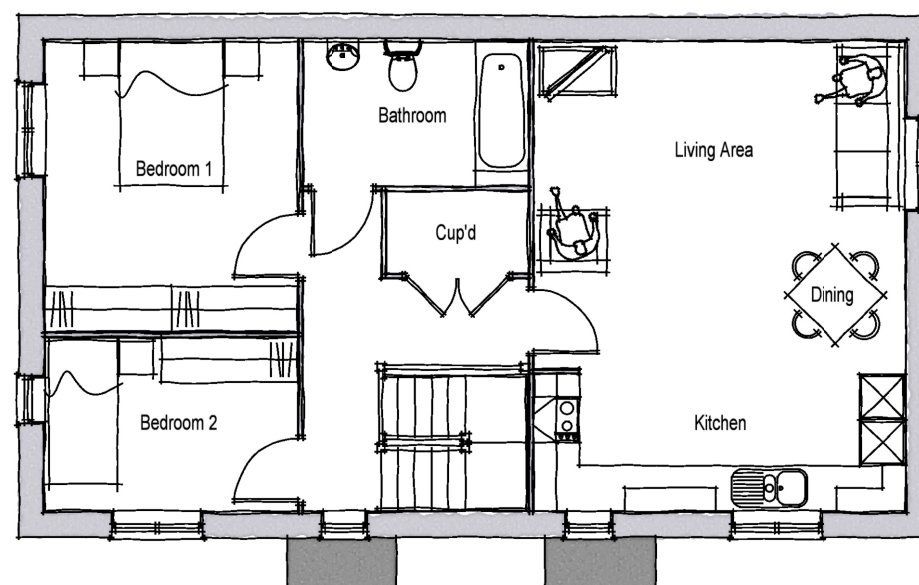

FIRST FLOOR PLAN

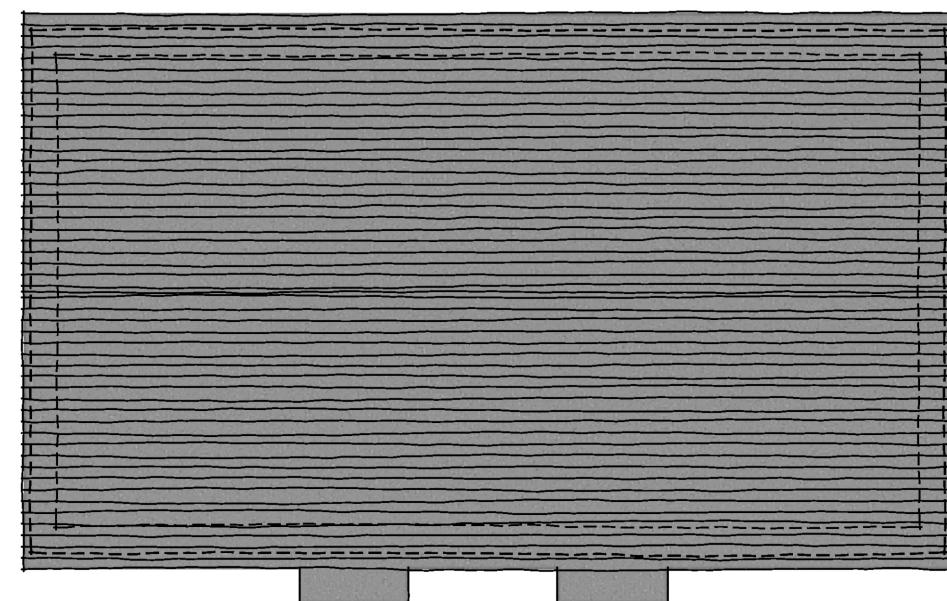

ROOF PLAN

House Type J - 1 Storey 2 Beds 3 Bed spaces (Ground Floor)		
Space Standards	Requirement	Existent
Total Area	61 sq.m.	62.49 sq.m.
Storage	2 sq.m.	3.09 sq.m.
Bedroom 1 (double)	11.5sq.m.	11.93 sq.m.
Bedroom 2 (single)	7.5 sq.m.	8.04 sq.m.

House Type J - 1 Storey 2 Beds 3 Bed spaces (First Floor)		
Space Standards	Requirement	Existent
Total Area	61 sq.m.	76.05 sq.m.
Storage	2 sq.m.	2.02 sq.m.
Bedroom 1 (double)	11.5sq.m.	12.75 sq.m.
Bedroom 2 (single)	7.5 sq.m.	7.66 sq.m.



TYPE J1

Rev.	Date	Description	Drawn	Checked
Client		dandara	Scale	1:100 @ A3
Project		Fontwell, West Sussex.	Drawn	TM
Drawing Title		Type J1 - Style ref. 4	Checked	DGP
Floor & Roof Plans - (Brick)		Date	May 2019	File
		Drg.No.	P1549.J1.01	Type J
		Rev.	-	Drawing Status
				PLANNING

aap
architecture

AAP Architecture Ltd
Unit A, Monument Business Centre, Monument Way East, Woking, Surrey GU21 5LG
T 01483 727345 E projects@aap-arc.co.uk W aap-arc.co.uk

Under the Intellectual Property Act 2014, this drawing is the copyright of AAP Architecture Ltd.