


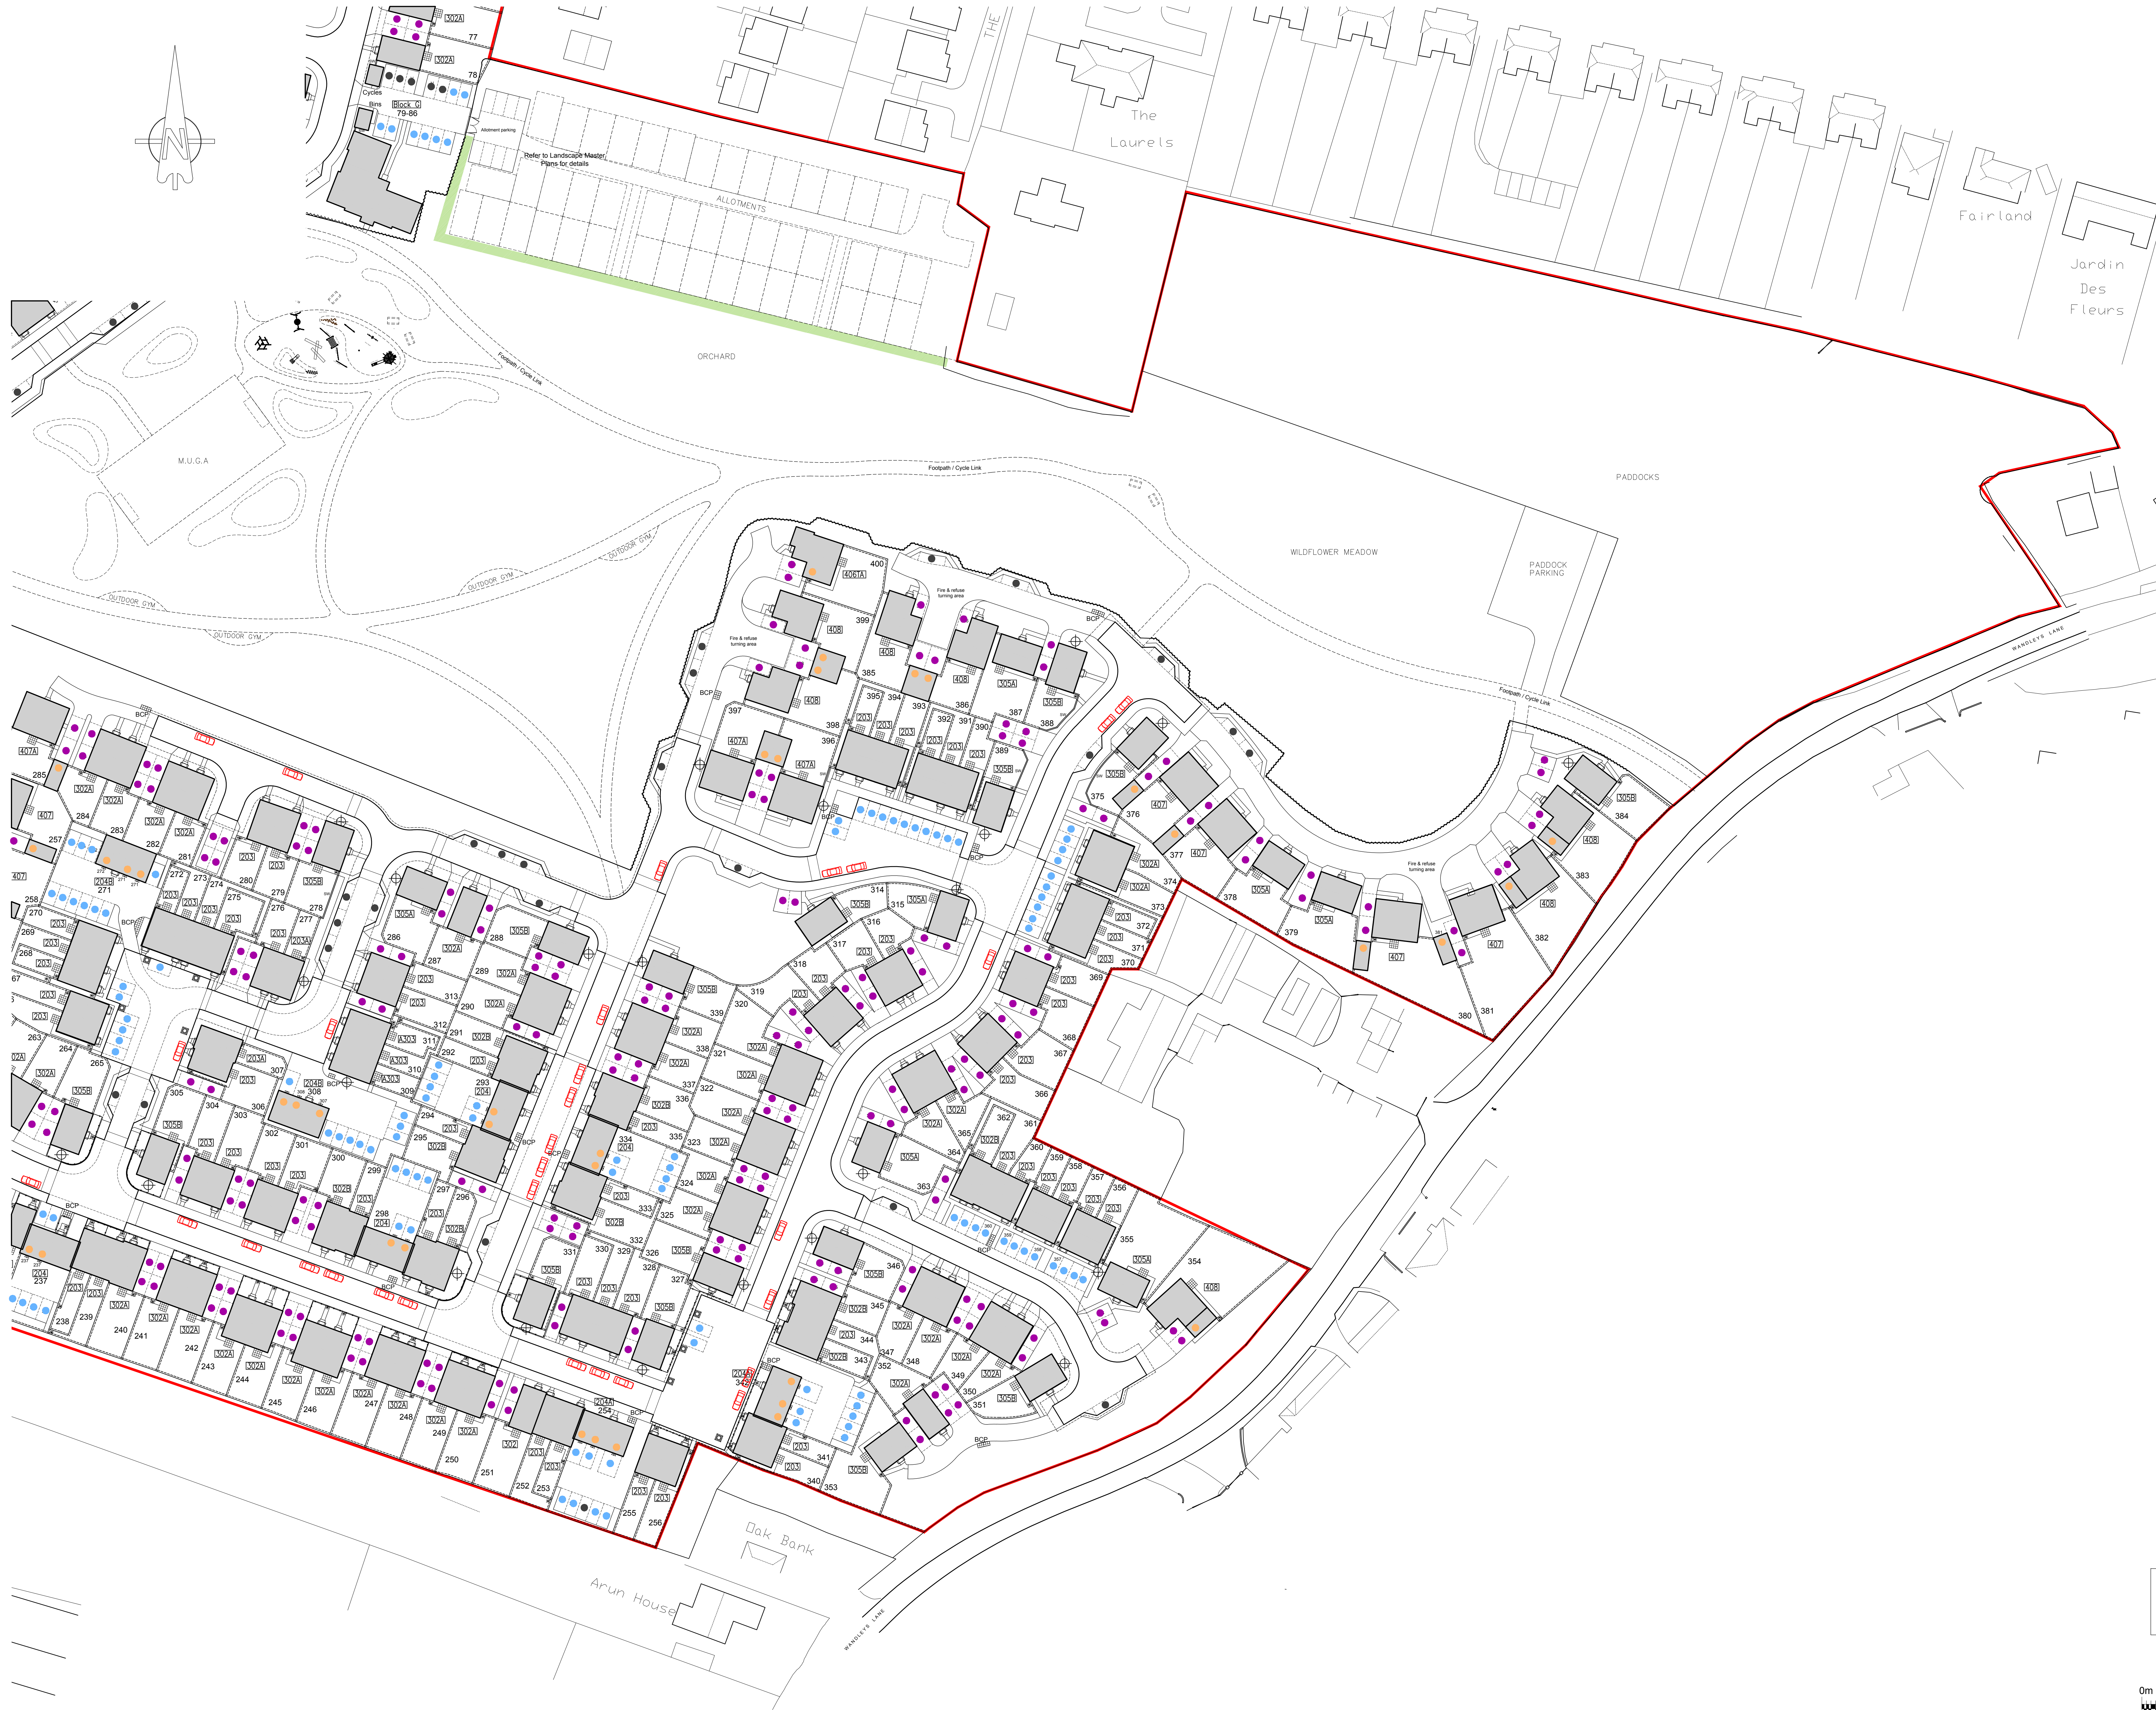

Parking Schedule				
Private				
Code	Housetype	Number of Allocated Spaces	No. of Units	Total number of Allocated Spaces
408	4 Bed House	3	15	45
407	4 Bed House	3	18	54
406	4 Bed House	3	1	3
305	3 Bed House	2	42	84
303	3 Bed House	2	6	12
302A	3 Bed House	2	79	158
204	2 Bed F.O.G.	2	6	12
203	2 Bed House	2	88	176
J	2 Bed Maisonette	2	10	20
2BF	2 Bed Flat	2	15	30
			280	594

Affordable				
Code	Housetype	Number of Allocated Spaces	No. of Units	Total number of Allocated Spaces
203	2 Bed House	2	37	74
204	2 Bed F.O.G.	2	6	12
302	3 Bed House	2	18	36
303	3 Bed House	2	3	6
406	4 Bed House	3	3	9
1BF	1 Bed Flat	1	27	27
2BF	2 Bed Flat	2	26	52
			120	216
TOTAL			400	810

KEY:	
	322 ALLOCATED PARKING SPACE
	419 ALLOCATED DRIVEWAY PARKING SPACE
	64 ALLOCATED GARAGE OR CARBARN PARKING SPACE
	100 UNALLOCATED PARKING SPACE
	34 UNALLOCATED CASUAL PARKING
938 Spaces Total	

C

17-05-19

Updated in line with planning layout.

DGP

DGP

B

10-05-19

Updated in line with planning layout.

BAS

DGP

A

01-05-19

Updated in line with planning layout.

DGP

DGP

Rev.

Date

Description

Drawn

Checked

Client

Project

Land south of Arundel Road, Fontwell, West Sussex.

Drawing Title

Parking Layout

Sheet 3 of 3

Scale

1:500 @ A0

Drawn

DGP

Checked

AAP

Date

October 2018

File

P1549 Layout

Drawing Status

Drawn

C

PLANNING