

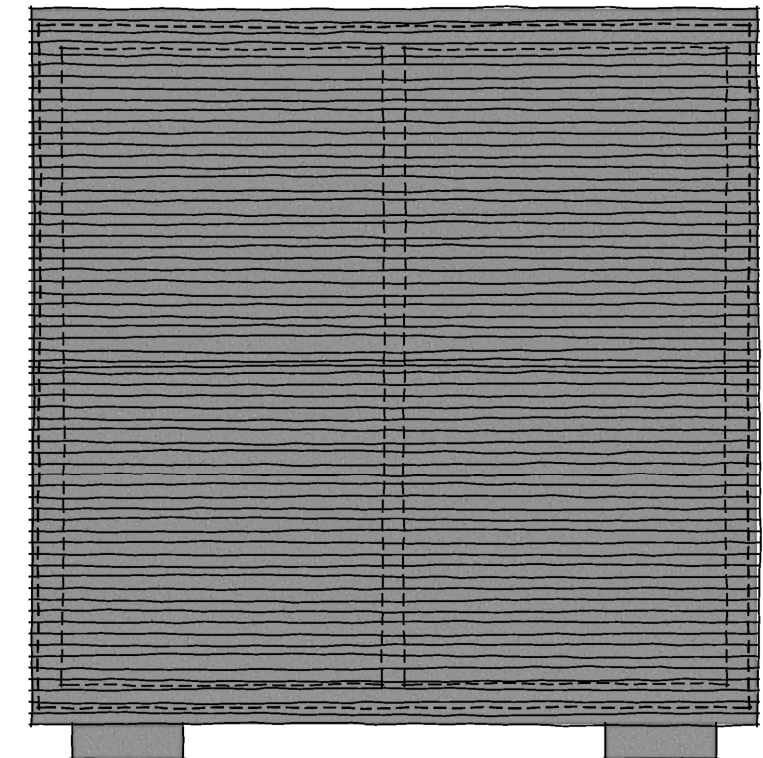


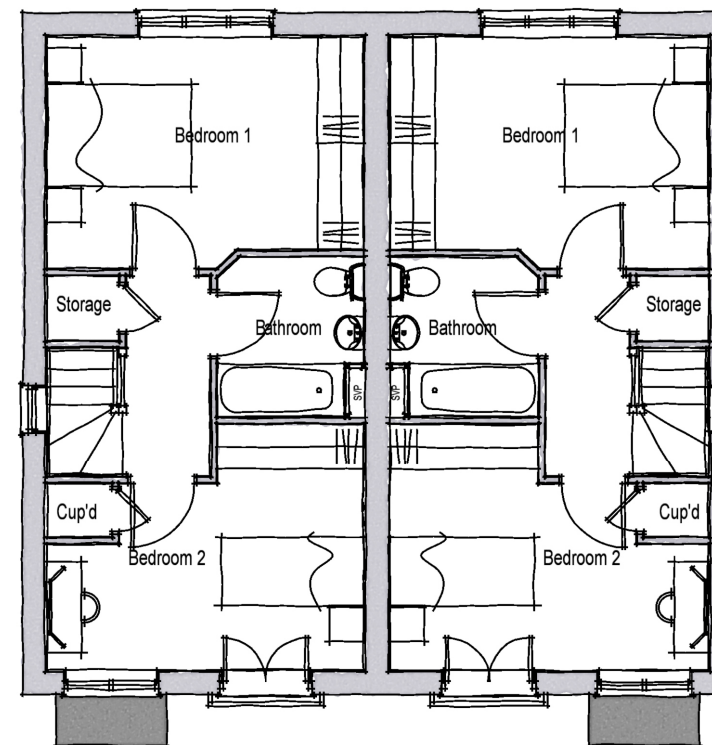

TYPE 203

| House Type 203 - 2 Storey 2 Beds 3 Bed spaces |           |             |
|-----------------------------------------------|-----------|-------------|
| Space Standards                               | Required  | Achieved    |
| Total Area (finished)                         | 70 sq.m.  | 70.22 sq.m. |
| Storage                                       | 2 sq.m.   | 2 sq.m.     |
| Bedroom 1 (double)                            | 11.5sq.m. | 12.36 sq.m. |
| Bedroom 2 (double)                            | 7.5sq.m.  | 11.49 sq.m. |

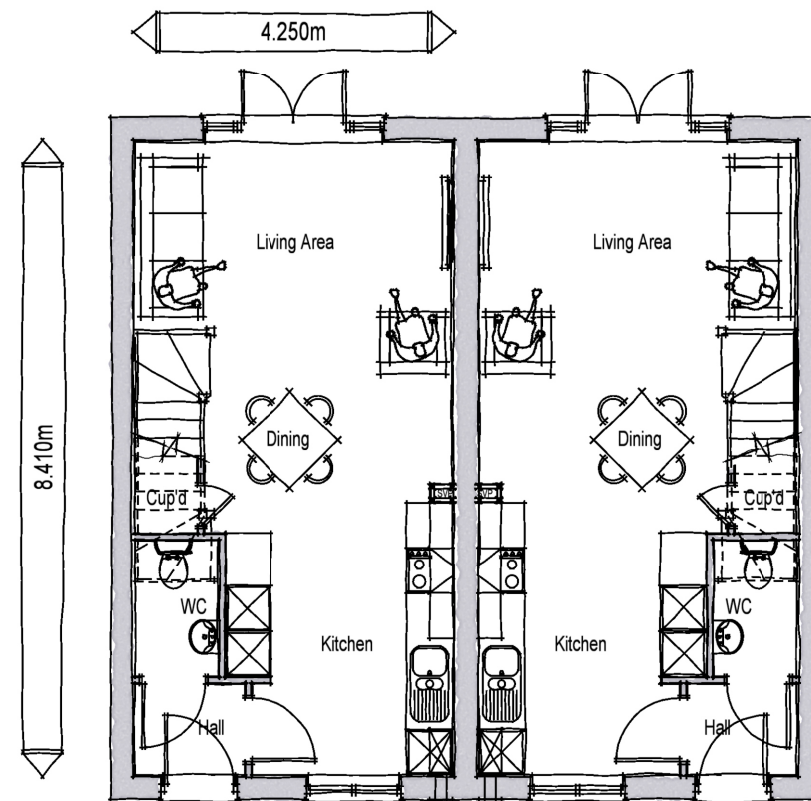

| Rev.          | Date                                                                                          | Description             | Drawn                      | Checked                                                                               |
|---------------|-----------------------------------------------------------------------------------------------|-------------------------|----------------------------|---------------------------------------------------------------------------------------|
| Client        |  dandara | Scale<br>1:100 @ A3     | Drawn<br>ACG               | Checked<br>DPG                                                                        |
| Project       | Fontwell,<br>West Sussex.                                                                     | Date<br>March 2019      | File<br>Type 203           |  |
| Drawing Title | Type 203 - Style ref. 2<br>Floor & Roof Plans (Brick + Boarding)                              | Drg.No.<br>P1549.203.01 | Rev.<br>-                  |                                                                                       |
|               |                                                                                               |                         | Drawing Status<br>PLANNING |                                                                                       |

**AAP Architecture Ltd**  
Unit A, Monument Business Centre, Monument Way East, Woking, Surrey GU21 5LG  
T 01483 727345 E [projects@aap-arc.co.uk](mailto:projects@aap-arc.co.uk) W [aap-arc.co.uk](http://aap-arc.co.uk)

Under the Intellectual Property Act 2014, this drawing is the copyright of AAP Architecture Ltd.