




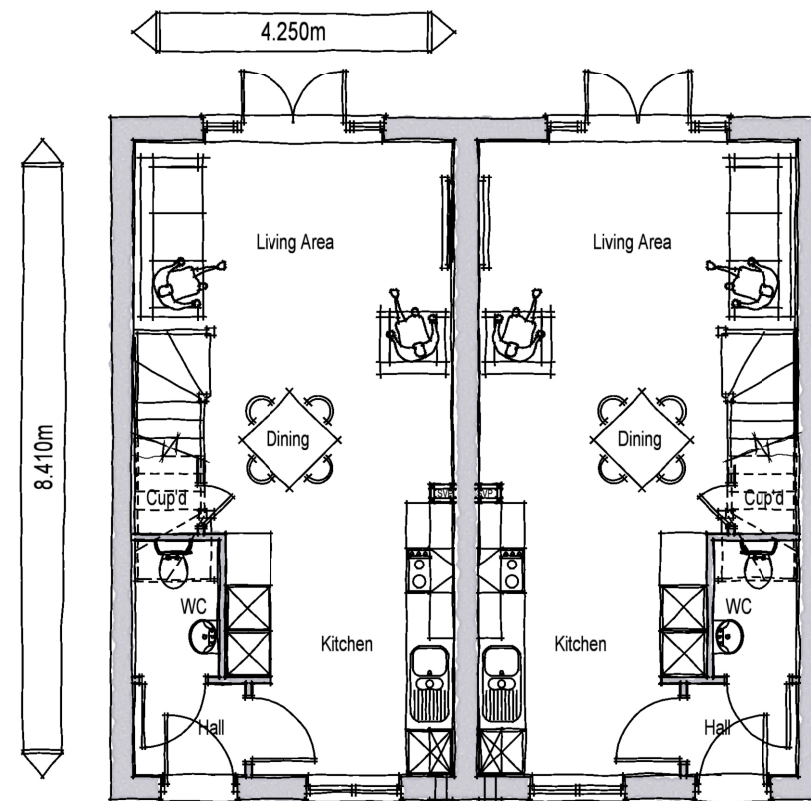

GROUND FLOOR PLAN

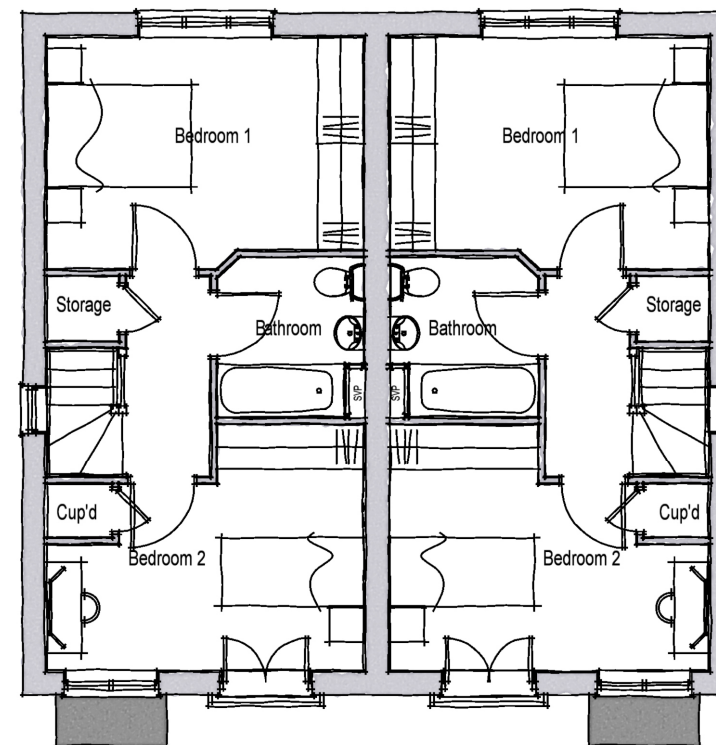

FIRST FLOOR PLAN

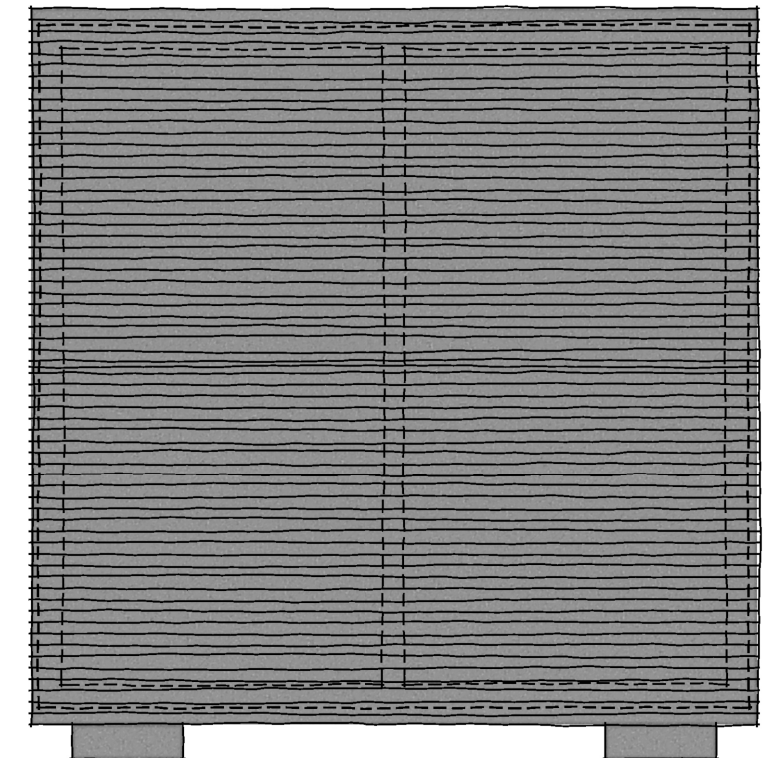

ROOF PLAN

TYPE 203

House Type 203 - 2 Storey 2 Beds 3 Bed spaces		
Space Standards	Required	Achieved
Total Area (finished)	70 sq.m.	70.22 sq.m.
Storage	2 sq.m.	2 sq.m.
Bedroom 1 (double)	11.5sq.m.	12.36 sq.m.
Bedroom 2 (double)	7.5sq.m.	11.49 sq.m.



Rev.	Date	Description	Drawn	Checked
Client		dandara	Scale	1:100 @ A3
Project		Fontwell, West Sussex.	Drawn	ACG
Drawing Title		Type 203 - Style ref. 2 Floor & Roof Plans (Brick)	File	Type 203
Drg.No.		P1549.203.03	Rev.	-
			Drawing Status	PLANNING

aap
architecture

AAP Architecture Ltd
Unit A, Monument Business Centre, Monument Way East, Woking, Surrey GU21 5LG
T 01483 727345 E projects@aap-arc.co.uk W aap-arc.co.uk

Under the Intellectual Property Act 2014, this drawing is the copyright of AAP Architecture Ltd.