





FRONT ELEVATION

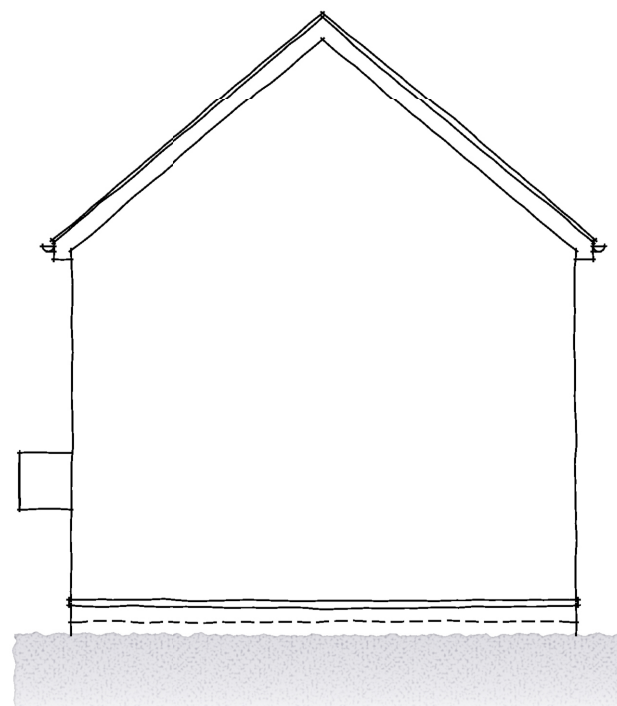


SIDE ELEVATION

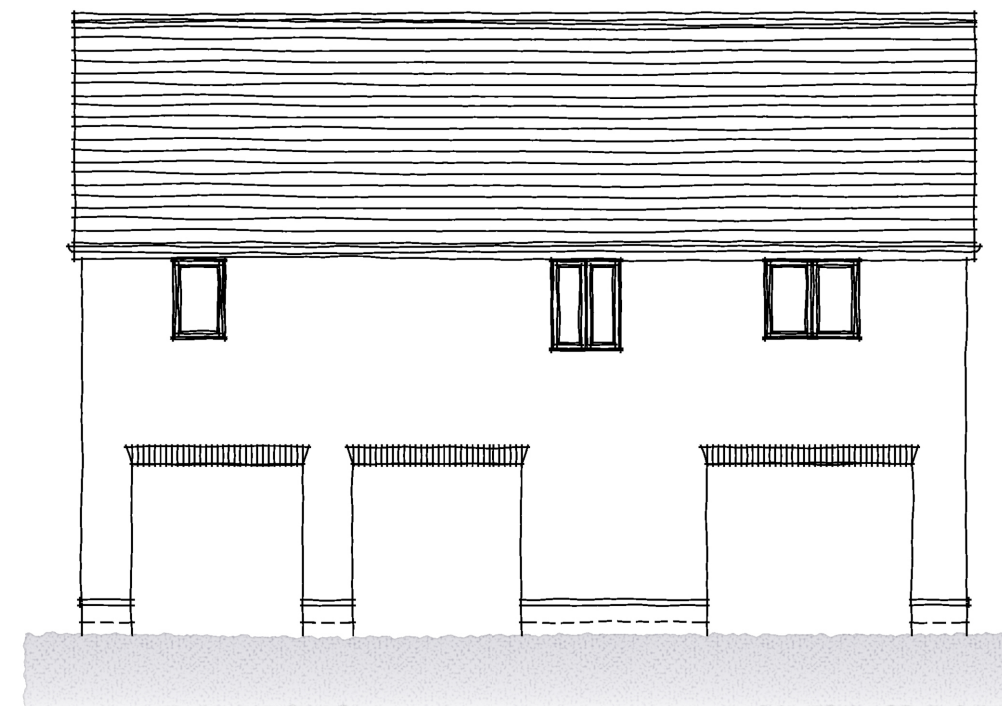

REAR ELEVATION

TYPE 204A

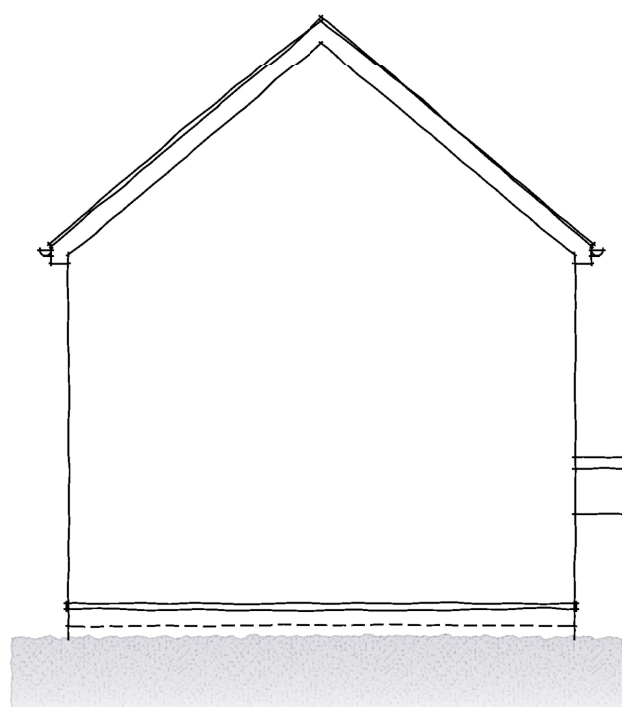

SIDE ELEVATION



SCALE BAR

Rev.	Date	Description
A	10.05.19	Front elevation window size amended.

TM	PJB
Drawn	Checked

Client 

Scale
1:100 @ A3

Drawn
ACG

Checked
DGP

Project
Fontwell,
West Sussex.

Date
April 2019

File
Type 204

Drawing Title
Type 204A - Style Ref 3
Elevations - (Brick)

Drg.No.
P1549.204A.02

Rev.
A

Drawing Status
PLANNING

aap
architecture

AAP Architecture Ltd
Unit A, Monument Business Centre, Monument Way East, Woking, Surrey GU21 5LG
T 01483 727345 E projects@aap-arc.co.uk W aap-arc.co.uk

Under the Intellectual Property Act 2014, this drawing is the copyright of AAP Architecture Ltd.