





FRONT ELEVATION

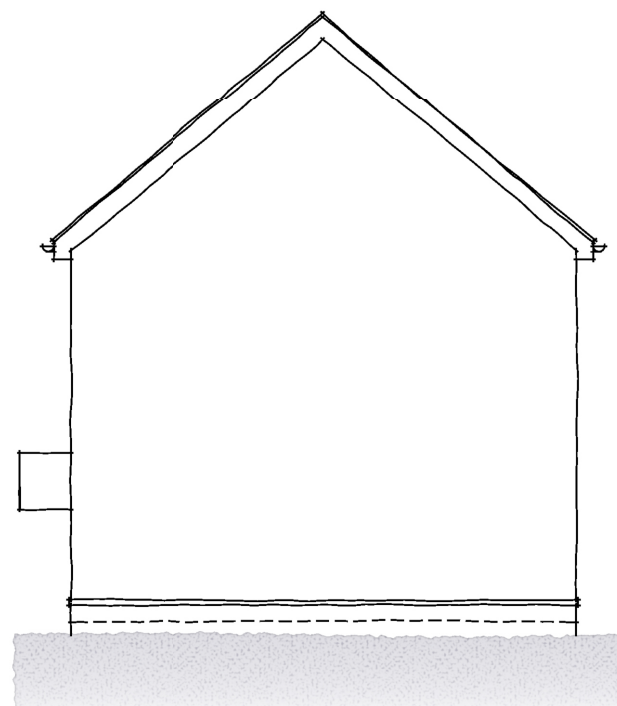


SIDE ELEVATION

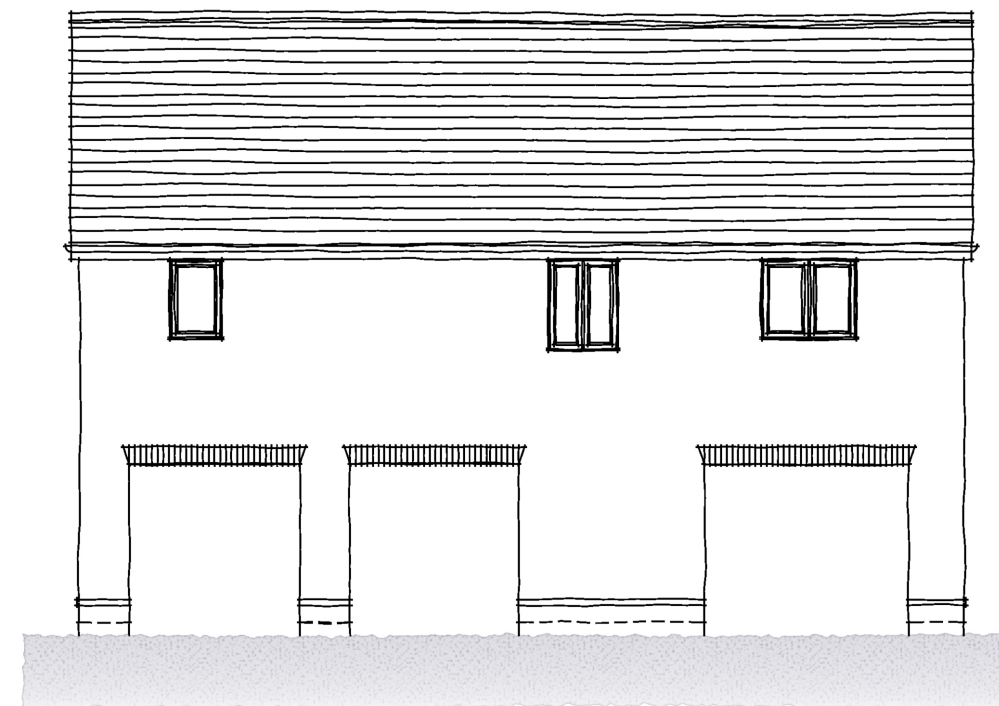

REAR ELEVATION

TYPE 204A

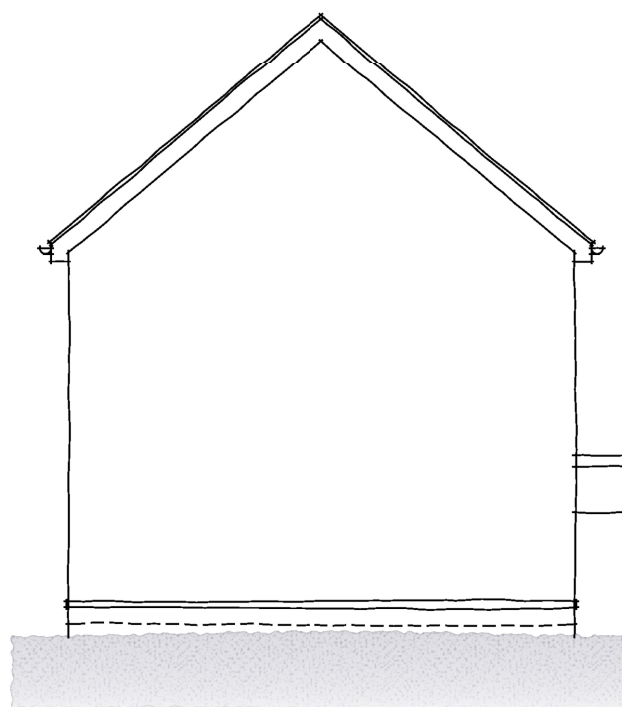

SIDE ELEVATION



SCALE BAR

A 10.05.19 Front elevation window size amended.
Rev. Date Description

TM PJB
Drawn Checked

Client 

Scale
1:100 @ A3

Drawn
ACG

Checked
DGP

Project
Fontwell,
West Sussex.

Date
April 2019

File
Type 204

Drawing Title
Type 204A - Style Ref 4
Elevations - (Brick + Boarding)

Drg.No.
P1549.204A.04

Rev.
A

Drawing Status
PLANNING



AAP Architecture Ltd
Unit A, Monument Business Centre, Monument Way East, Woking, Surrey GU21 5LG
T 01483 727345 E projects@aap-arc.co.uk W aap-arc.co.uk

Under the Intellectual Property Act 2014, this drawing is the copyright of AAP Architecture Ltd.