



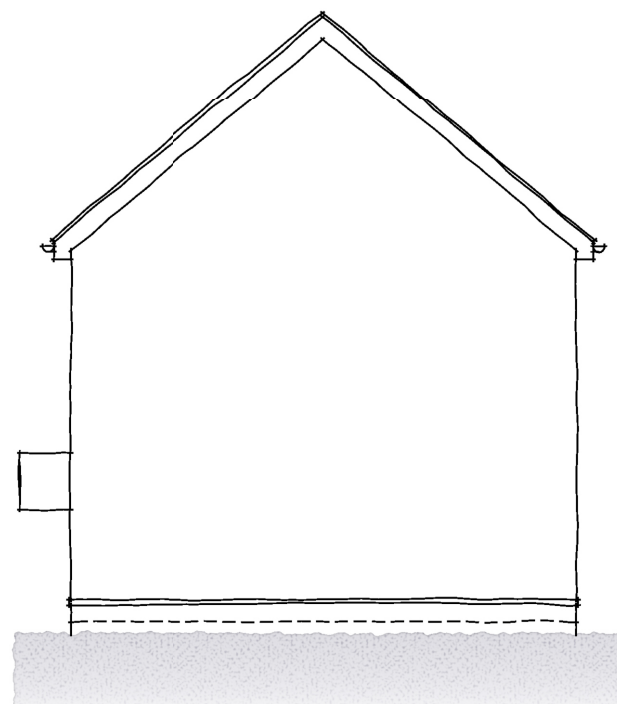

FRONT ELEVATION

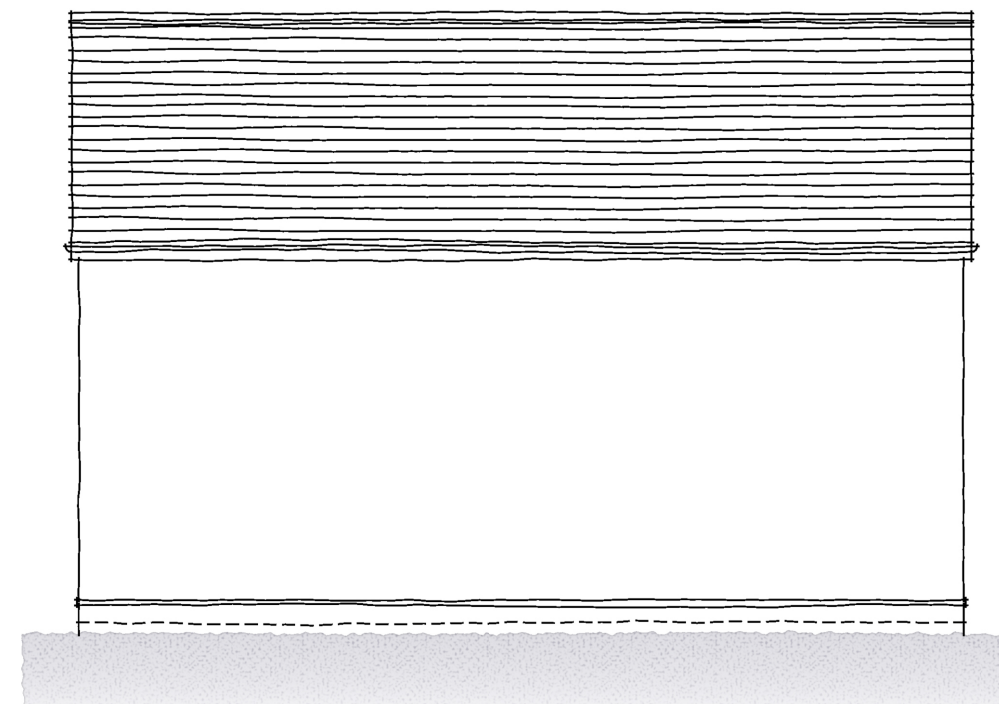


SIDE ELEVATION



REAR ELEVATION

TYPE 204B

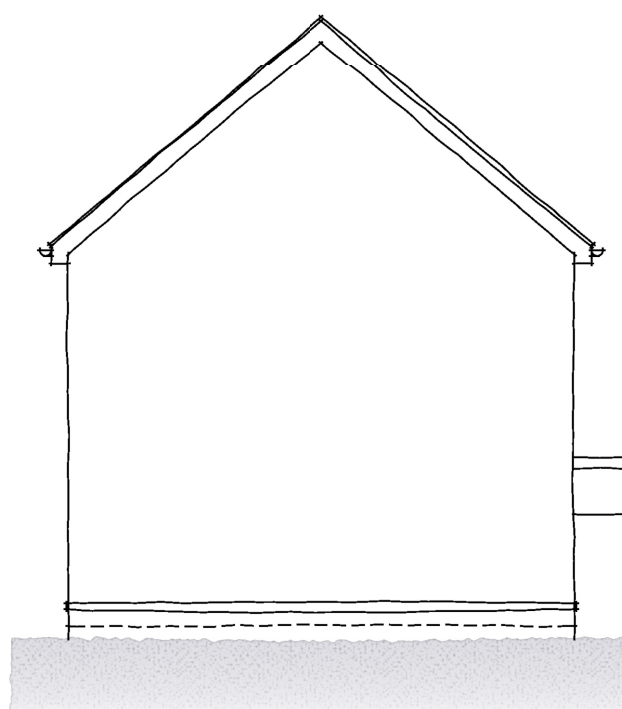

SIDE ELEVATION



SCALE BAR

A	10.05.19	Front elevation window size amended.	TM	PJB
Rev.	Date	Description	Drawn	Checked
Client	dandara		Scale	1:100 @ A3
Project	Fontwell, West Sussex.		Drawn	TM
Drawing Title	Type 204B - Style Ref 3 Elevations - (Brick)		Checked	DGP
	Date	May 2019	File	Type 204
	Drg.No.	P1549.204B.02	Rev.	A
			Drawing Status	PLANNING

aap
architecture

AAP Architecture Ltd
Unit A, Monument Business Centre, Monument Way East, Woking, Surrey GU21 5LG
T 01483 727345 E projects@aap-arc.co.uk W aap-arc.co.uk

Under the Intellectual Property Act 2014, this drawing is the copyright of AAP Architecture Ltd.