




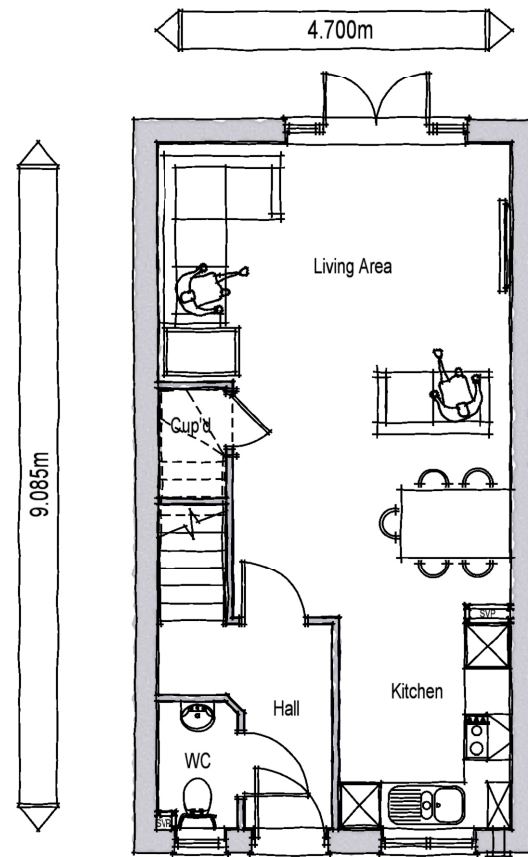

GROUND FLOOR PLAN

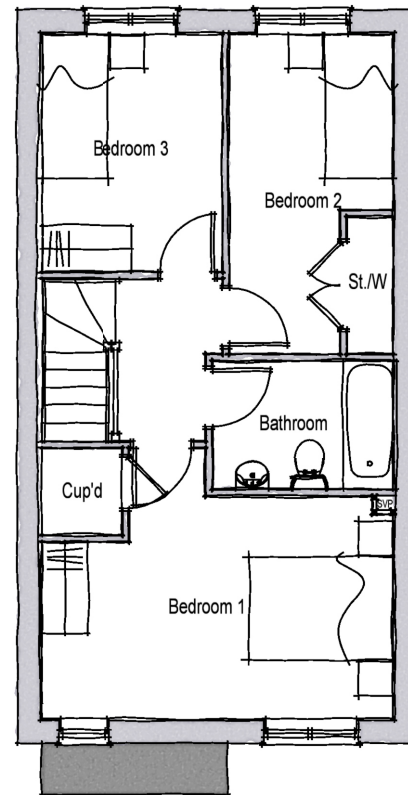

FIRST FLOOR PLAN

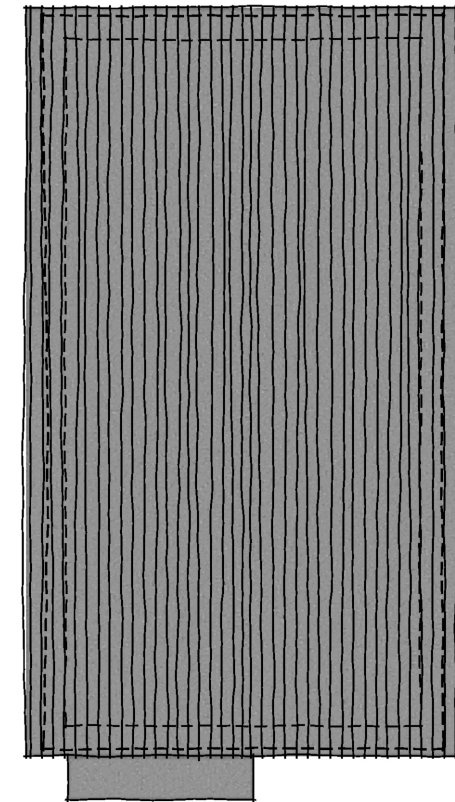

ROOF PLAN

TYPE 302B

House Type 302 - 2 Storey 3 Beds 4 Bed spaces		
Space Standards	Required	Achieved
Total Area (finished)	84 sq.m.	84.02 sq.m.
Storage	2.5 sq.m.	2.69 sq.m.
Bedroom 1 (double)	11.5sq.m.	13.72 sq.m.
Bedroom 2 (Single)	7.5sq.m.	7.72 sq.m.
Bedroom 3 (Single)	7.5sq.m.	7.5 sq.m.



SCALE BAR

Rev.	Date	Description	Drawn	Checked
Client		dandara	Scale	1:100 @ A3
Project		Fontwell, West Sussex.	Drawn	TM
Drawing Title		Type 302B - Style Ref 3	File	Type 302
Floor & Roof Plans - (Brick)		Drg.No. P1549.302B.01	Rev.	-
			Drawing Status	PLANNING

aap
architecture

AAP Architecture Ltd
Unit A, Monument Business Centre, Monument Way East, Woking, Surrey GU21 5LG
T 01483 727345 E projects@aap-arc.co.uk W aap-arc.co.uk

Under the Intellectual Property Act 2014, this drawing is the copyright of AAP Architecture Ltd.