




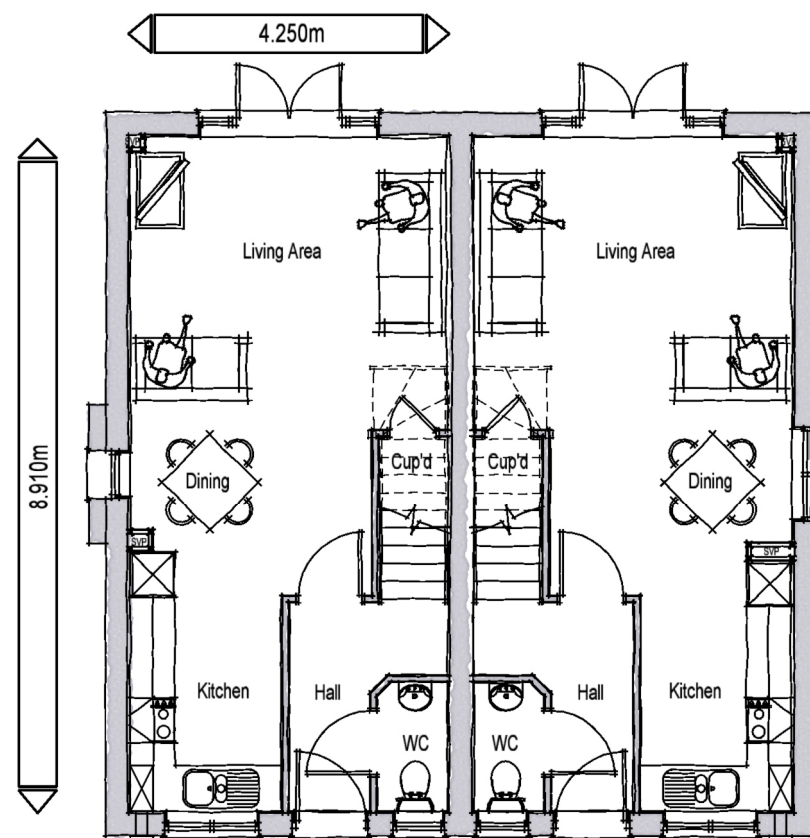


GROUND FLOOR PLAN

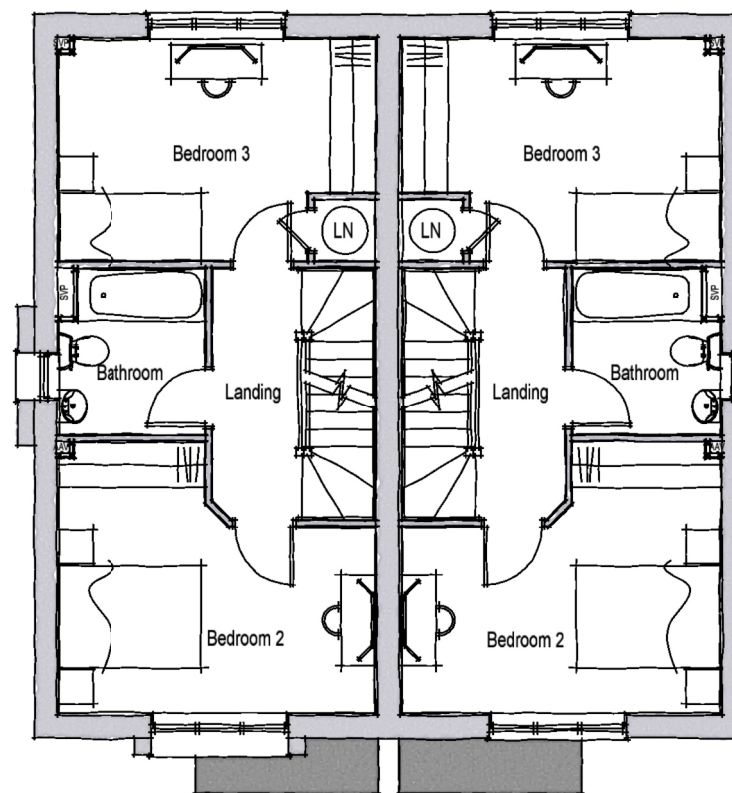

FIRST FLOOR PLAN

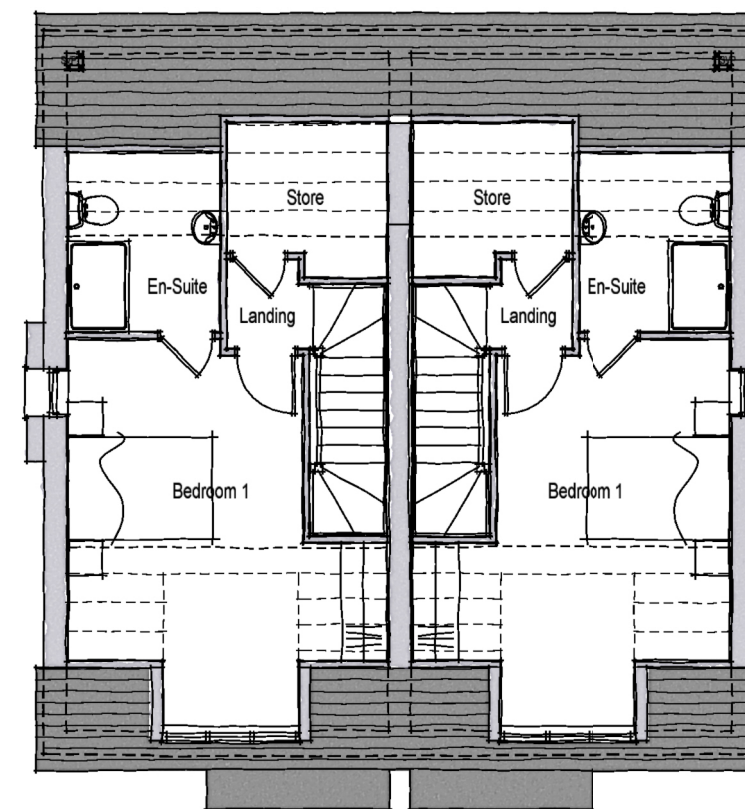

SECOND FLOOR PLAN

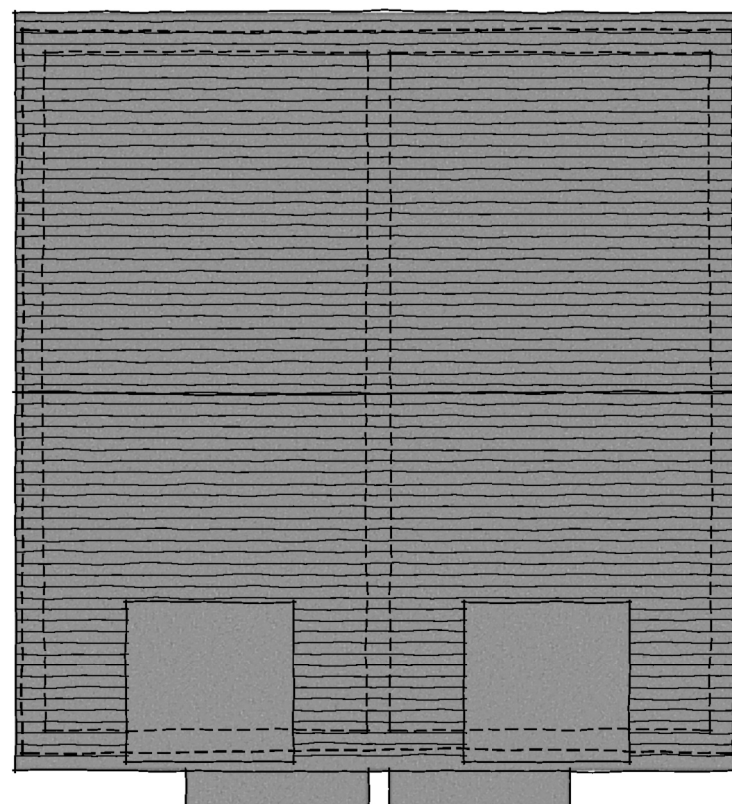

ROOF PLAN

Floor Area	Net internal floor area to plaster face (m2)	Net internal floor area to plaster face (ft2)
Ground	37.21 sq.m.	400.53 sq.ft.
First	37.21 sq.m.	400.53 sq.ft.
Second	29.18 sq.m.	314.09 sq.ft.
Total	103.61sq.m.	1115 sq.ft.



TYPE 303

Rev.	Date	Description	Drawn	Checked
Client		dandara	Scale	1:100 @ A3
Project		Fontweel, West Sussex.	Drawn	TM
Drawing Title		Type 303 - Style Ref 4	Checked	DGP
Floor & Roof Plans - (Board)			File	Type 303
			Drg.No.	P1549.303.01
			Rev.	
			Drawing Status	PLANNING

aap
architecture

AAP Architecture Ltd
Unit A, Monument Business Centre, Monument Way East, Woking, Surrey GU21 5LG
T 01483 727345 E projects@aap-arc.co.uk W aap-arc.co.uk

Under the Intellectual Property Act 2014, this drawing is the copyright of AAP Architecture Ltd.