




FRONT ELEVATION - STYLE A



SIDE ELEVATION



REAR ELEVATION

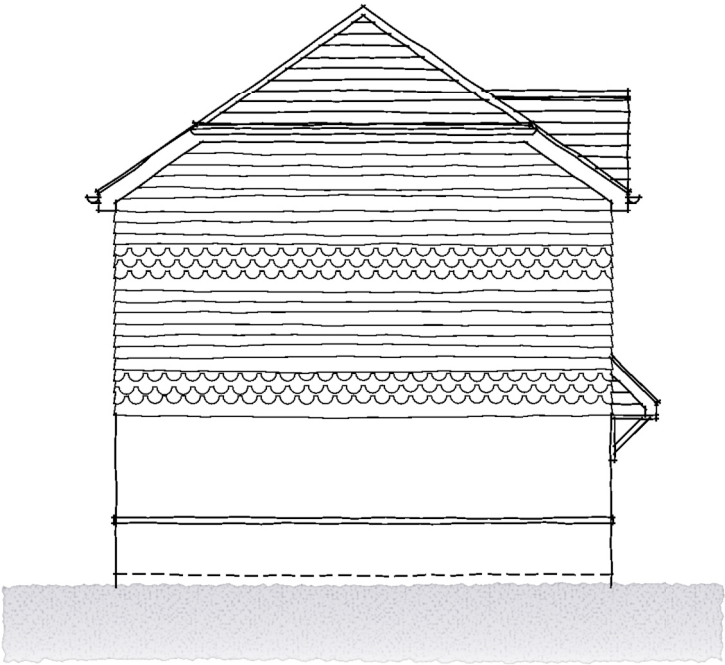

SIDE ELEVATION



SCALE BAR

# TYPE 305A

| Rev.          | Date                                                                                  | Description   | Drawn     | Checked        |
|---------------|---------------------------------------------------------------------------------------|---------------|-----------|----------------|
| Client        |  | Scale         | Drawn     | Checked        |
|               |                                                                                       | 1:100 @ A3    | ACG       | DGP            |
| Project       | Fontwell,<br>West Sussex.                                                             | Date          | File      |                |
|               |                                                                                       | March 2019    | Type 305A |                |
| Drawing Title | Type 305A - Style Ref. 1<br>Elevations (Brick + Tile Hang)                            | Drg.No.       | Rev.      | Drawing Status |
|               |                                                                                       | P1549.305A.04 | -         | PLANNING       |



**AAP Architecture Ltd**  
Unit A, Monument Business Centre, Monument Way East, Woking, Surrey GU21 5LG  
T 01483 727345 E projects@aap-arc.co.uk W aap-arc.co.uk

Under the Intellectual Property Act 2014, this drawing is the copyright of AAP Architecture Ltd.