




FRONT ELEVATION - STYLE B



SIDE ELEVATION



REAR ELEVATION

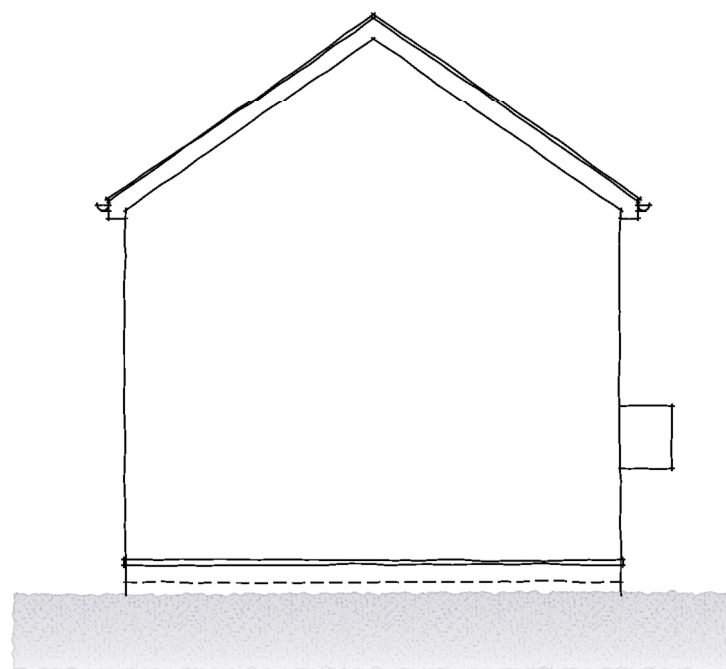

SIDE ELEVATION

# TYPE 305A



SCALE BAR

| Rev.          | Date                                                                                  | Description | Drawn   | Checked       |       |           |                |     |                                                                                       |
|---------------|---------------------------------------------------------------------------------------|-------------|---------|---------------|-------|-----------|----------------|-----|---------------------------------------------------------------------------------------|
| Client        |  |             | Scale   | 1:100 @ A3    | Drawn | ACG       | Checked        | DGP |  |
| Project       | Fontwell,<br>West Sussex.                                                             |             | Date    | March 2019    | File  | Type 305A | Drawing Status |     |                                                                                       |
| Drawing Title | Type 305A - Style Ref. 2<br>Elevations (Brick + Black Boarding)                       |             | Drg.No. | P1549.305A.14 | Rev.  | -         | PLANNING       |     |                                                                                       |
|               |                                                                                       |             |         |               |       |           |                |     |                                                                                       |

**aap**  
architecture

**AAP Architecture Ltd**  
Unit A, Monument Business Centre, Monument Way East, Woking, Surrey GU21 5LG  
T 01483 727345 E projects@aap-arc.co.uk W aap-arc.co.uk

Under the Intellectual Property Act 2014, this drawing is the copyright of AAP Architecture Ltd.