





FRONT ELEVATION



SIDE ELEVATION

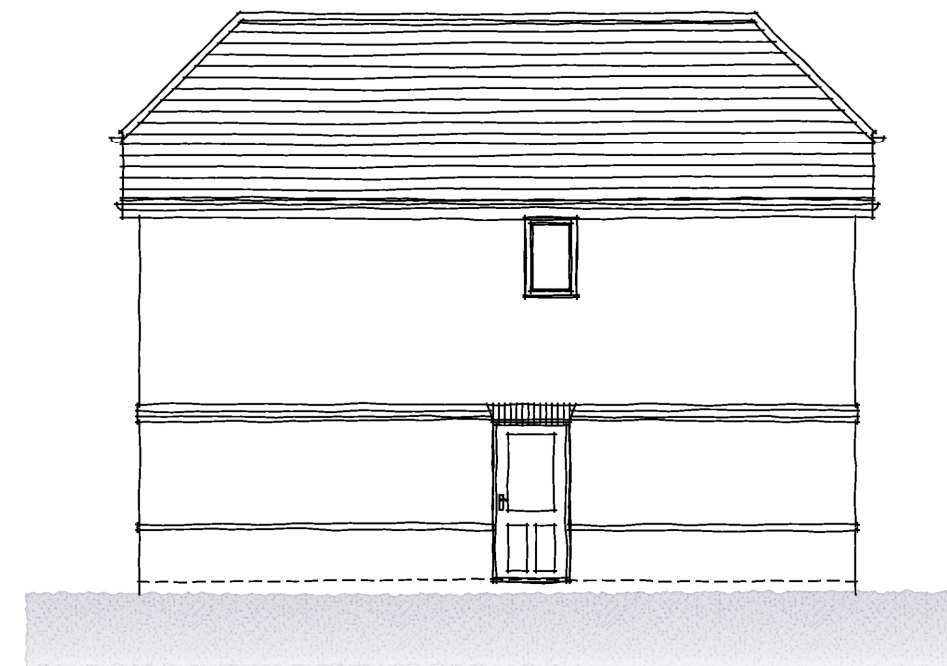

REAR ELEVATION

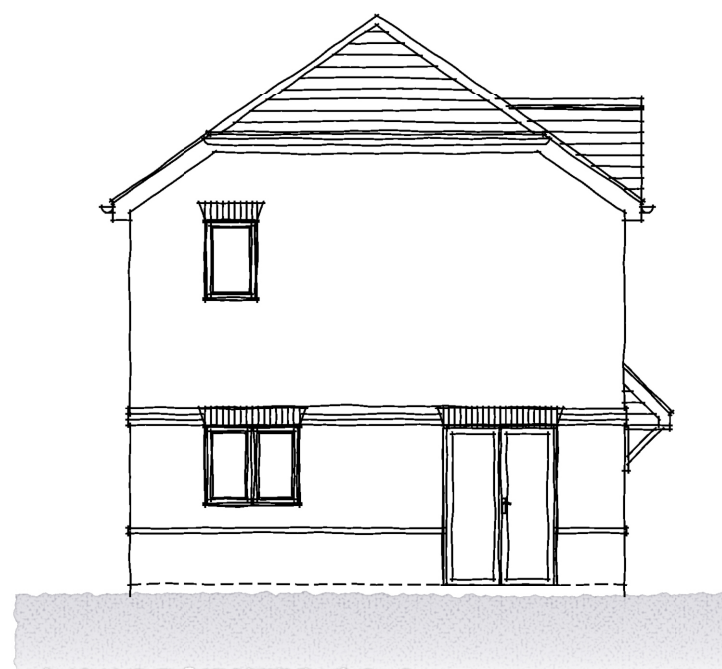

SIDE ELEVATION



SCALE BAR

TYPE 305B

Rev.	Date	Description	Drawn	Checked
Client		Scale	Drawn	Checked
		1:100 @ A3	TM	DGP
Project	Fontwell, West Sussex.	Date	File	
		May 2019	Type 305B	
Drawing Title	Type 305B - Style Ref. 1 Elevations (Brick)	Drg.No.	Rev.	Drawing Status
		P1549.305B.10	-	PLANNING

aap
architecture

AAP Architecture Ltd
Unit A, Monument Business Centre, Monument Way East, Woking, Surrey GU21 5LG
T 01483 727345 E projects@aap-arc.co.uk W aap-arc.co.uk

Under the Intellectual Property Act 2014, this drawing is the copyright of AAP Architecture Ltd.