




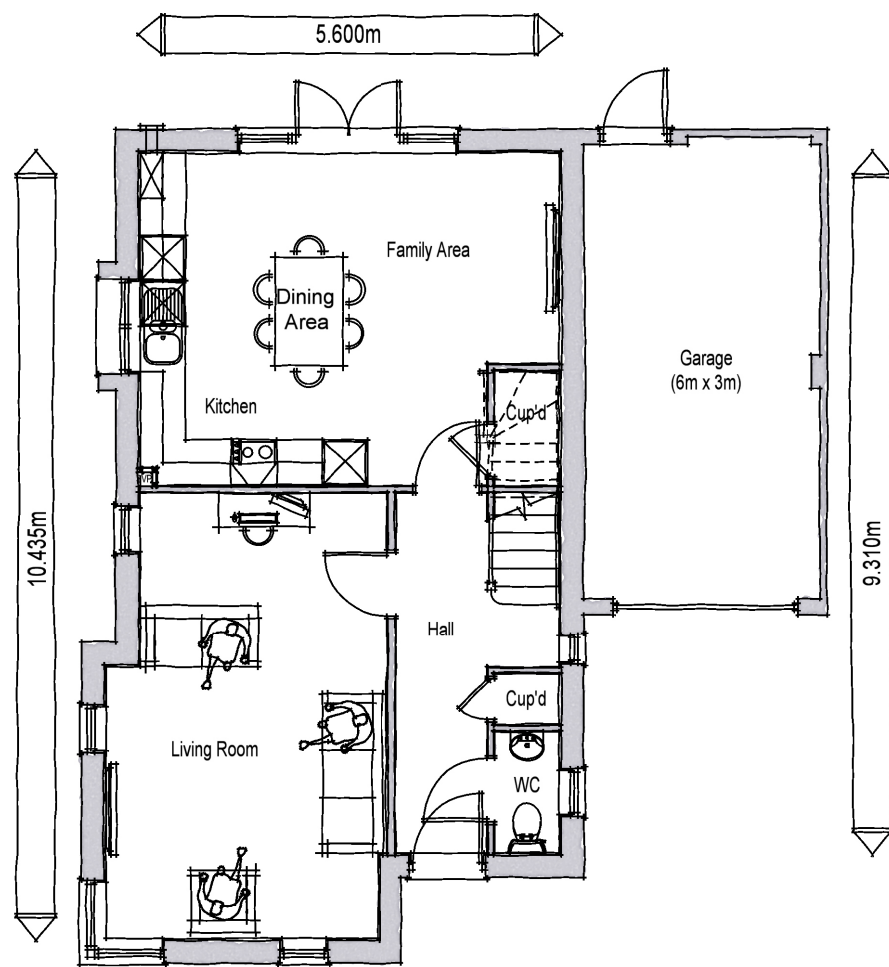

GROUND FLOOR PLAN

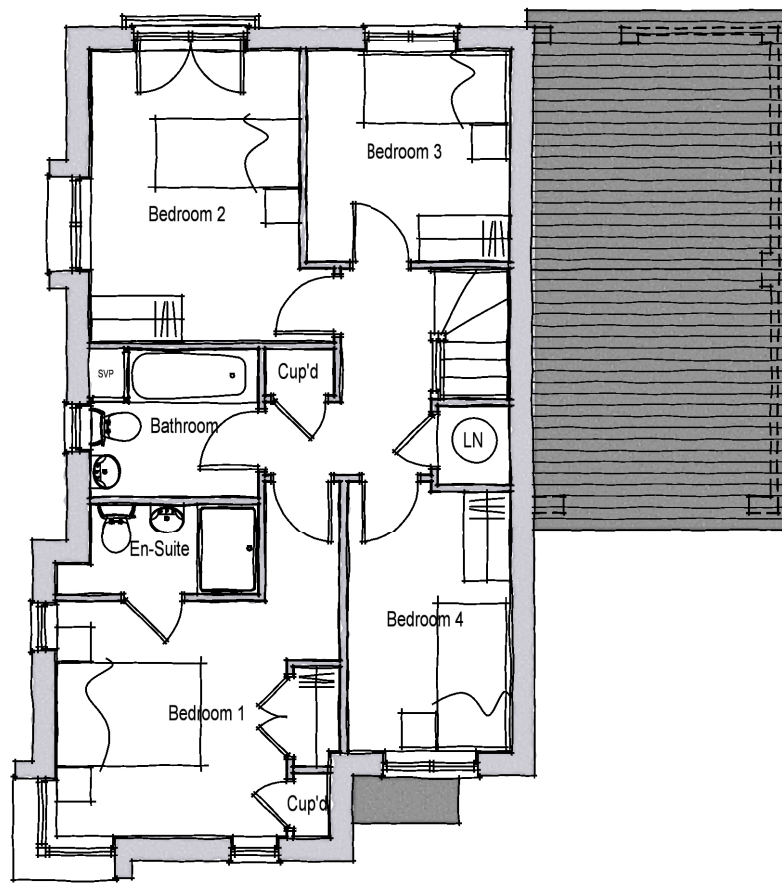

FIRST FLOOR PLAN

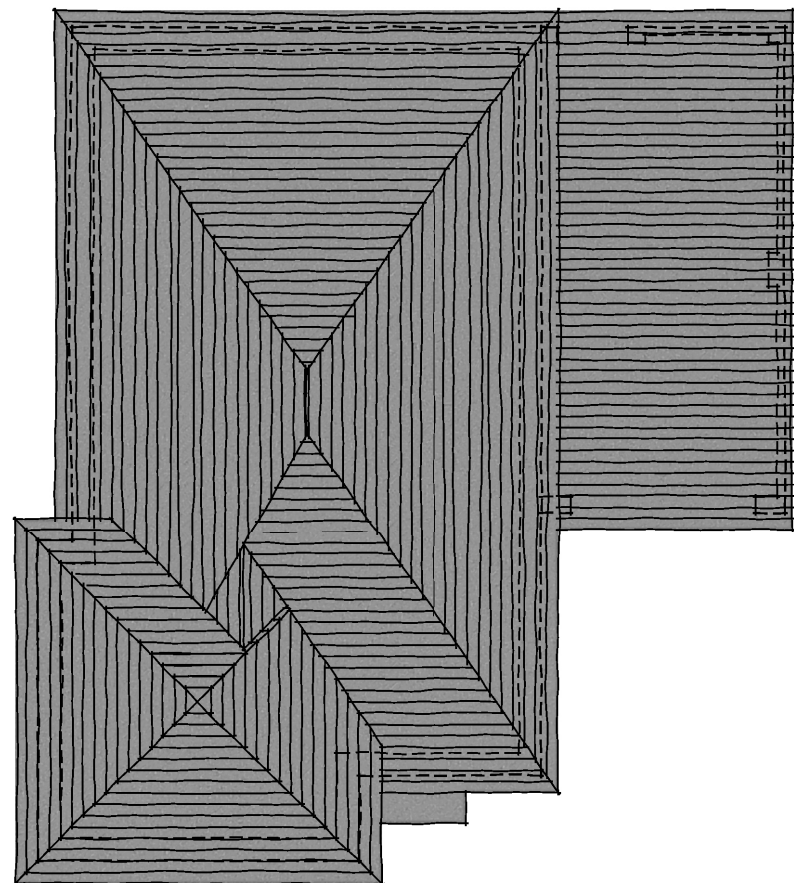

ROOF PLAN

| House Type 406TA - 2 Storey 4 Beds 5 Bed spaces |           |              |
|-------------------------------------------------|-----------|--------------|
| Space Standards                                 | Required  | Achieved     |
| Total Area (finished)                           | 97 sq.m.  | 113.07 sq.m. |
| Storage                                         | 3.0 sq.m. | 3.25 sq.m.   |
| Bedroom 1 (Double)                              | 11.5sq.m. | 11.5 sq.m.   |
| Bedroom 2 (Single)                              | 7.5sq.m.  | 11.0 sq.m.   |
| Bedroom 3 (Single)                              | 7.5sq.m.  | 7.5 sq.m.    |
| Bedroom 4 (Single)                              | 7.5sq.m.  | 7.5 sq.m.    |



SCALE BAR

TYPE 406TA

| Rev.   | Date | Description | Drawn | Checked |
|---|------|-------------|-------|---------|
| <div> <div> <div>Client</div> <div>dandara</div> </div> <div> <div>Project</div> <div>Fontwell, West Sussex.</div> </div> <div> <div>Drawing Title</div> <div>Type 406TA - Style Ref 2<br/>Floor &amp; Roof Plans - (Boarding)</div> </div> </div> <div> <div>Scale</div> <div>1:100 @ A3</div> </div> <div> <div>Date</div> <div>March 2019</div> </div> <div> <div>Drg.No.</div> <div>P1549.406TA.01</div> </div> <div> <div>Drawn</div> <div>TM</div> </div> <div> <div>Checked</div> <div>DGP</div> </div> <div> <div>File</div> <div>Type 406TA</div> </div> <div> <div>Rev.</div> <div>-</div> </div> <div> <div>Drawing Status</div> <div>PLANNING</div> </div> |      |             |       |         |



**AAP Architecture Ltd**  
 Unit A, Monument Business Centre, Monument Way East, Woking, Surrey GU21 5LG  
 T 01483 727345 E projects@aap-arc.co.uk W aap-arc.co.uk

Under the Intellectual Property Act 2014, this drawing is the copyright of AAP Architecture Ltd.