




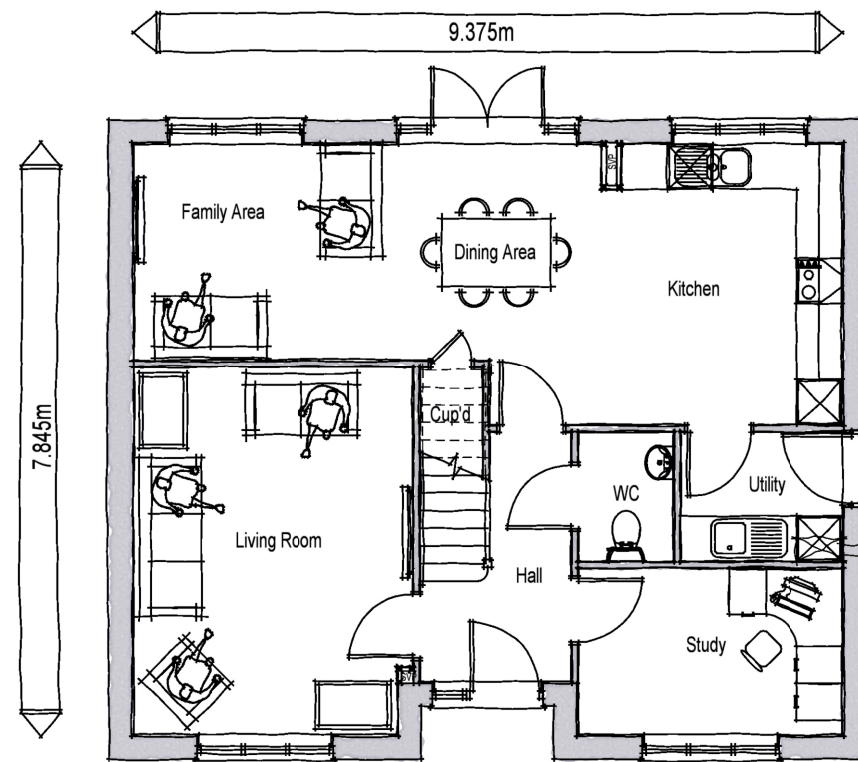

GROUND FLOOR PLAN

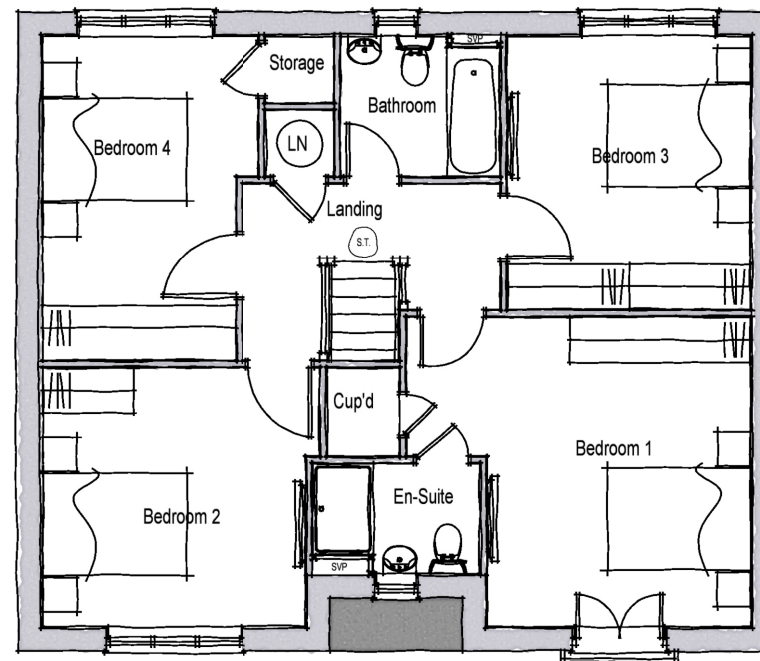

FIRST FLOOR PLAN

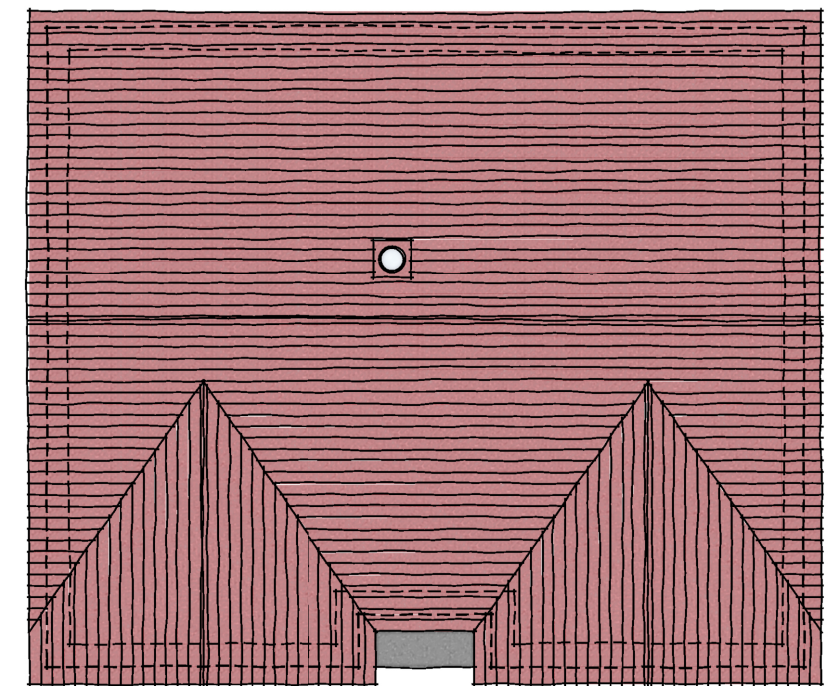

ROOF PLAN

House Type 407 - 2 Storey 4 Beds 8 Bed spaces		
Space Standards	Requirement	Achieved
Total Area	115 sq.m.	142.8 sq.m.
Storage	3 sq.m.	3.60 sq.m.
Bedroom 1 (double)	11.5sq.m.	16.38sq.m.
Bedroom 2 (double)	11.5sq.m.	11.61 sq.m.
Bedroom 3 (double)	11.5sq.m.	11.64 sq.m.
Bedroom 4 (double)	11.5sq.m.	11.50 sq.m.

TYPE 407



Rev.	Date	Description	Drawn	Checked
Client		dandara	Scale	1:100 @ A3
Project		Fontwell, West Sussex.	Drawn	TM
Drawing Title		Type 407 - Style Ref 3	Checked	DGP
Floor & Roof Plans - (Render)			File	Type 407
			Drg.No.	P1549.407.01
			Rev.	-
			Drawing Status	PLANNING

aap
architecture

AAP Architecture Ltd
Unit A, Monument Business Centre, Monument Way East, Woking, Surrey GU21 5LG
T 01483 727345 E projects@aap-arc.co.uk W aap-arc.co.uk

Under the Intellectual Property Act 2014, this drawing is the copyright of AAP Architecture Ltd.