




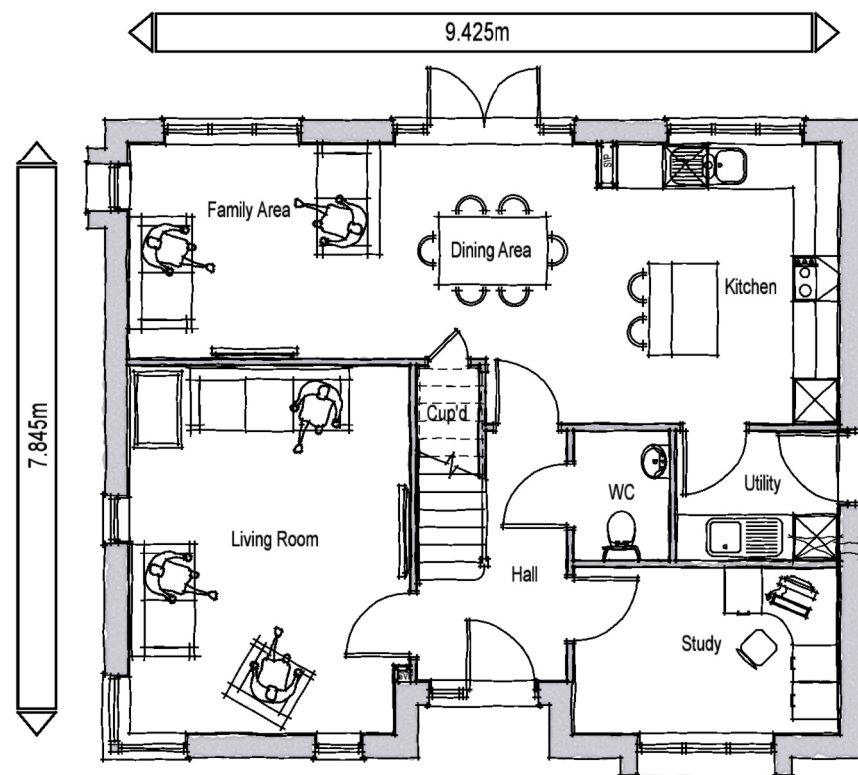

GROUND FLOOR PLAN

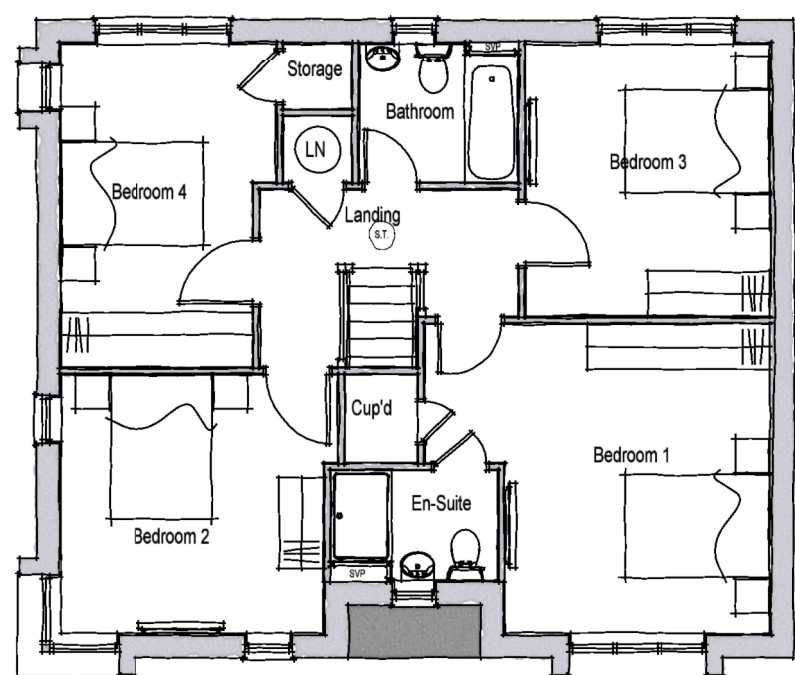

FIRST FLOOR PLAN

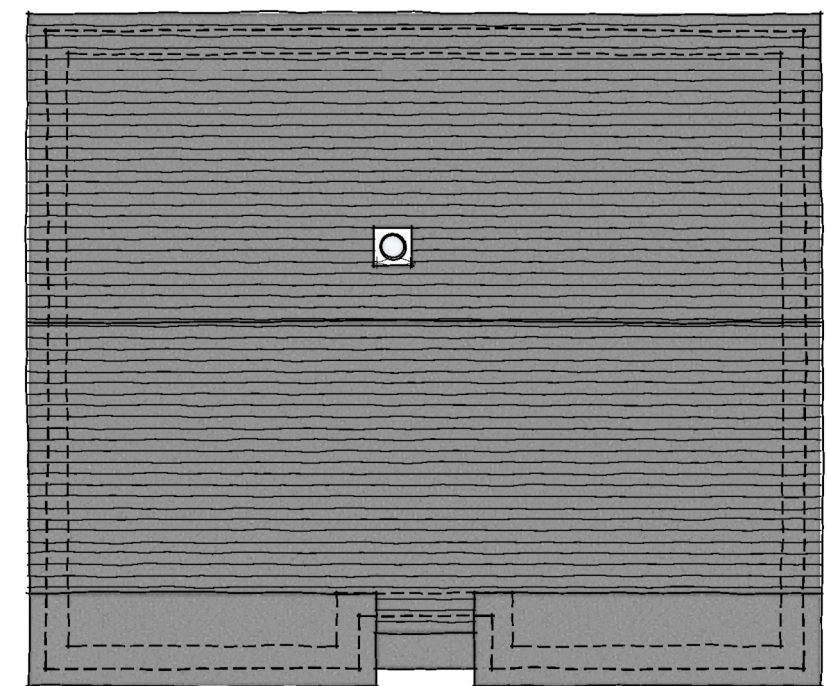

ROOF PLAN

House Type 407A - 2 Storey 4 Beds 8 Bed spaces		
Space Standards	Required	Achieved
Total Area (finished)	124 sq.m.	142.87 sq.m.
Storage	3 sq.m.	3.25 sq.m.
Bedroom 1 (double)	11.5sq.m.	16.29 sq.m.
Bedroom 2 (double)	11.5sq.m.	12.17 sq.m.
Bedroom 3 (double)	11.5sq.m.	11.68 sq.m.
Bedroom 4 (double)	11.5sq.m.	11.51 sq.m.



TYPE 407A

Rev.	Date	Description	Drawn	Checked
Client		dandara	Scale	1:100 @ A3
Project		Fontwell, West Sussex.	Date	March 2019
Drawing Title		Type 407A - Style Ref 2 Floor & Roof Plans - (Boarding)	Drg.No.	P1549.407A.01
			File	Type 407A
			Rev.	-
			Drawing Status	PLANNING



AAP Architecture Ltd
 Unit A, Monument Business Centre, Monument Way East, Woking, Surrey GU21 5LG
 T 01483 727345 E projects@aap-arc.co.uk W aap-arc.co.uk

Under the Intellectual Property Act 2014, this drawing is the copyright of AAP Architecture Ltd.