




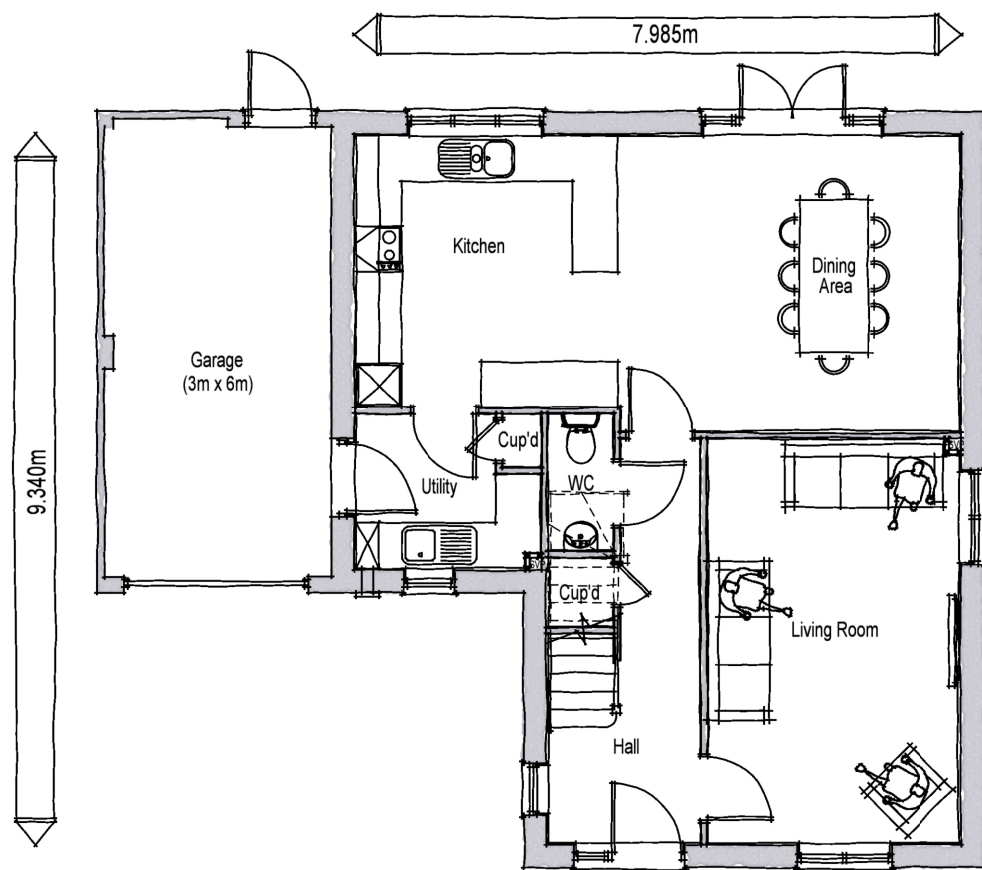

GROUND FLOOR PLAN

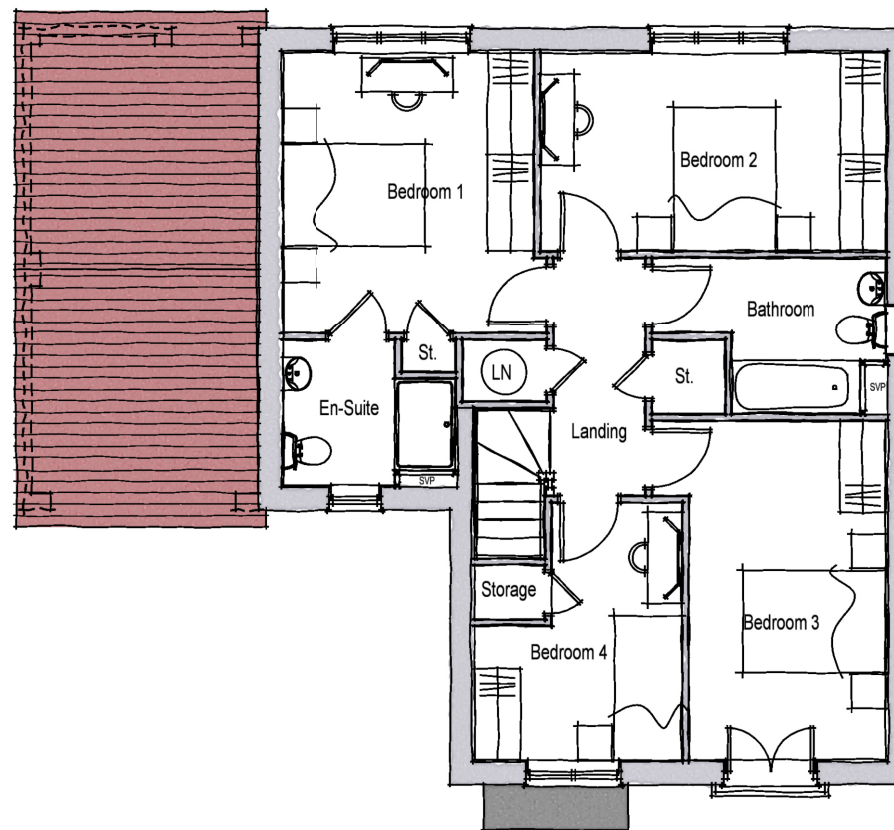

FIRST FLOOR PLAN

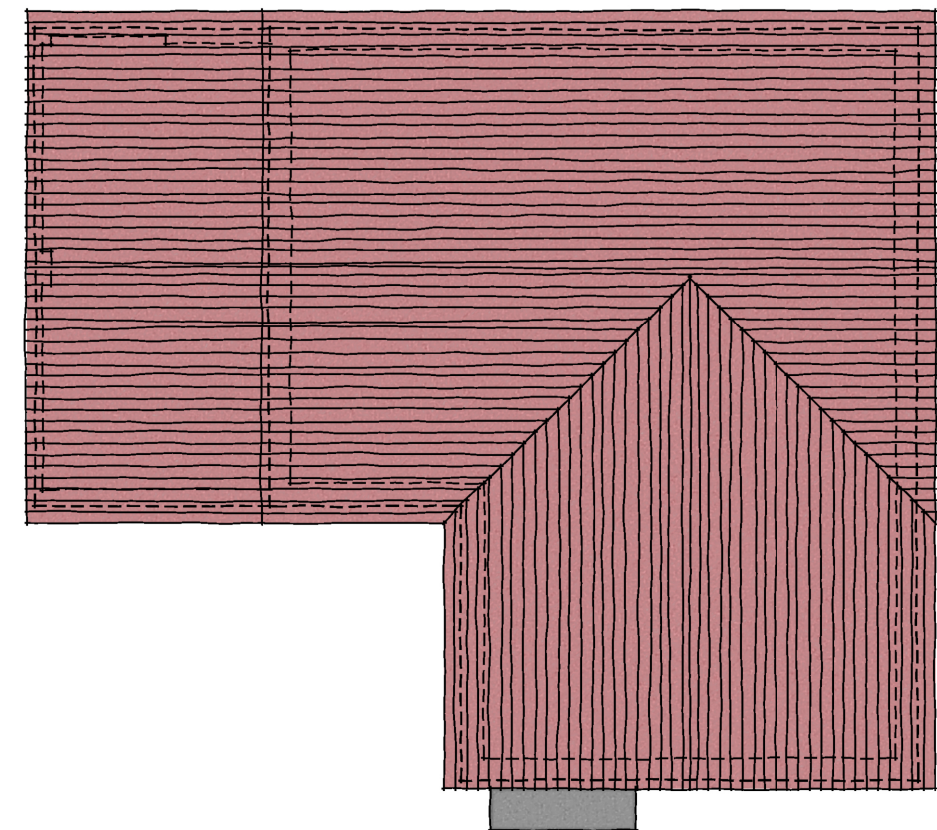

ROOF PLAN

House Type 408 - 2 Storey 4 Beds 7 Bed spaces		
Space Standards	Requirement	Existent
Total Area	115 sq. m.	140.90 sq. m.
Storage	3 sq. m.	3.31 sq. m.
Bedroom 1 (double)	11.5sq. m.	17.01sq. m.
Bedroom 2 (double)	11.5sq. m.	12.25 sq. m.
Bedroom 3 (double)	11.5sq. m.	11.69 sq. m.
Bedroom 4 (single)	7.5 sq. m.	7.54 sq. m.

TYPE 408



Rev.	Date	Description	Drawn	Checked
Client		dandara	Scale	1:100 @ A3
Project		Fontwell, West Sussex.	Drawn	TM
Drawing Title		Type 408 - Style Ref 3	Checked	DGP
Floor & Roof Plans - (Boarding)			File	Type 408
			Drg.No.	P1549.408.04
			Rev.	-
			Drawing Status	PLANNING

aap
architecture

AAP Architecture Ltd
Unit A, Monument Business Centre, Monument Way East, Woking, Surrey GU21 5LG
T 01483 727345 E projects@aap-arc.co.uk W aap-arc.co.uk

Under the Intellectual Property Act 2014, this drawing is the copyright of AAP Architecture Ltd.