



House Type 408 - 2 Storey 4 Beds 7 Bed spaces		
Space Standards	Requirement	Existent
Total Area	115 sq.m.	140.90 sq.m.
Storage	3 sq.m.	3.31 sq.m.
Bedroom 1 (double)	11.5sq.m.	17.01sq.m.
Bedroom 2 (double)	11.5sq.m.	12.25 sq.m.
Bedroom 3 (double)	11.5sq.m.	11.69 sq.m.
Bedroom 4 (single)	7.5 sq.m.	7.54 sq.m.

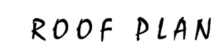

TYPE 408

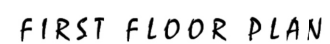

Rev.	Date	Description	Drawn	Checked
Client			Scale	1:100 @ A3
Project	Fontwell, West Sussex.		Drawn	TM
Drawing Title	Type 408 - Style Ref 2 Floor & Roof Plans - (Boarding)		Checked	DGP
	Date	March 2019	File	Type 408
	Drg.No.	P1549.408.10	Rev.	-
			Drawing Status	PLANNING

AAP Architecture Ltd
Unit A, Monument Business Centre, Monument Way East, Woking, Surrey GU21 5LG
T 01483 727345 E projects@aap-arc.co.uk W aap-arc.co.uk

Under the Intellectual Property Act 2014, this drawing is the copyright of AAP Architecture Ltd.