



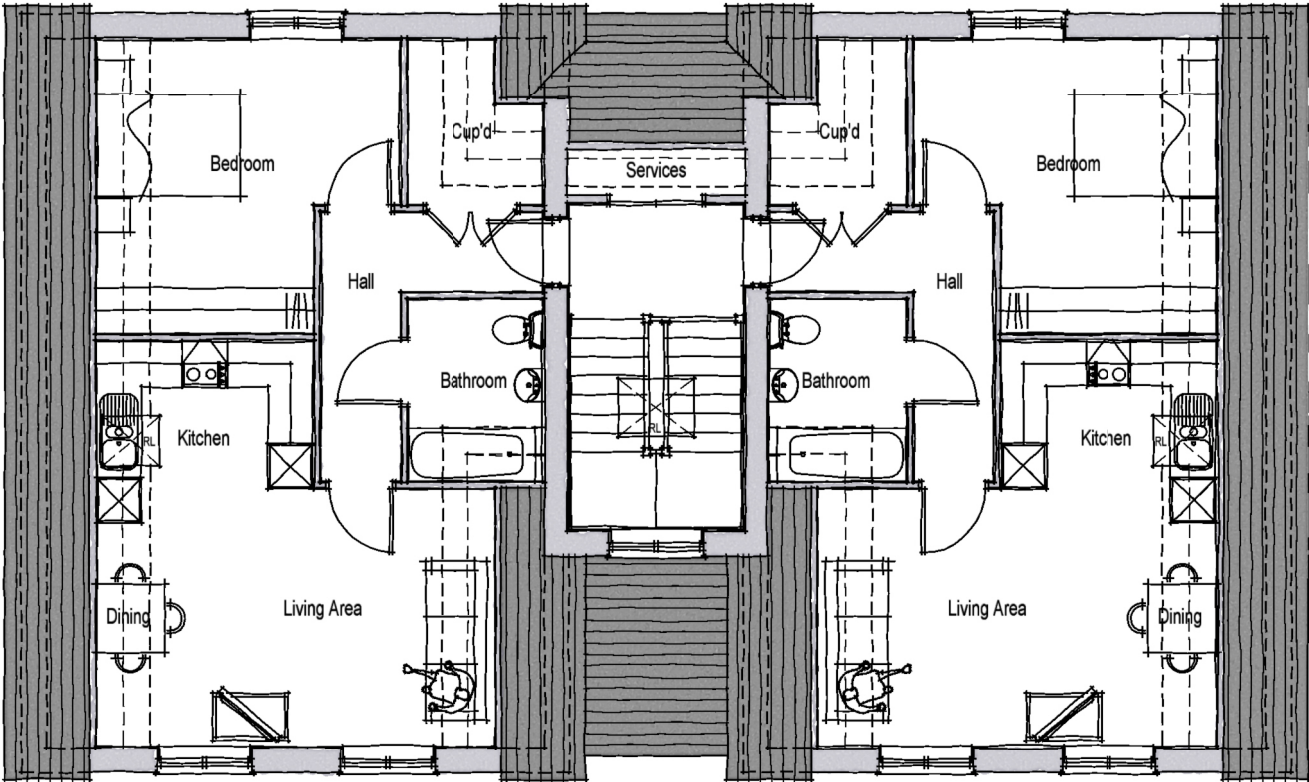

SECOND FLOOR PLAN

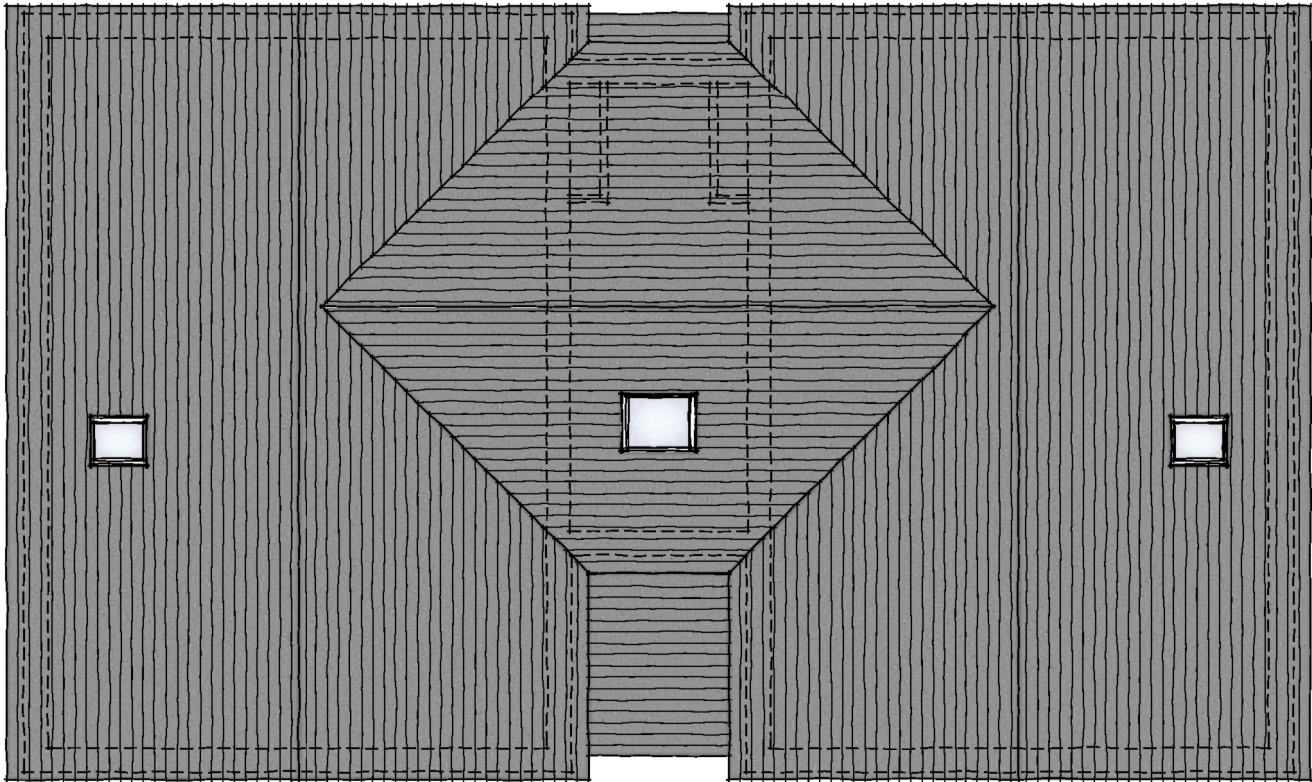

ROOF PLAN



Rev.	Date	Description	Drawn		Checked
Client		Scale	1:100 @ A3	Drawn	Checked
Project	Fontwell, West Sussex.	Date	April 2019	MCN	DGP
Drawing Title	Block E Second Floor & Roof Plans	Drg.No.	P1549.BLKE.02	File	Drawing Status
				Block E	PLANNING





AAP Architecture Ltd
Unit A, Monument Business Centre, Monument Way East, Woking, Surrey GU21 5LG
T 01483 727345 E projects@aap-arc.co.uk W aap-arc.co.uk

Under the Intellectual Property Act 2014, this drawing is the copyright of AAP Architecture Ltd.