


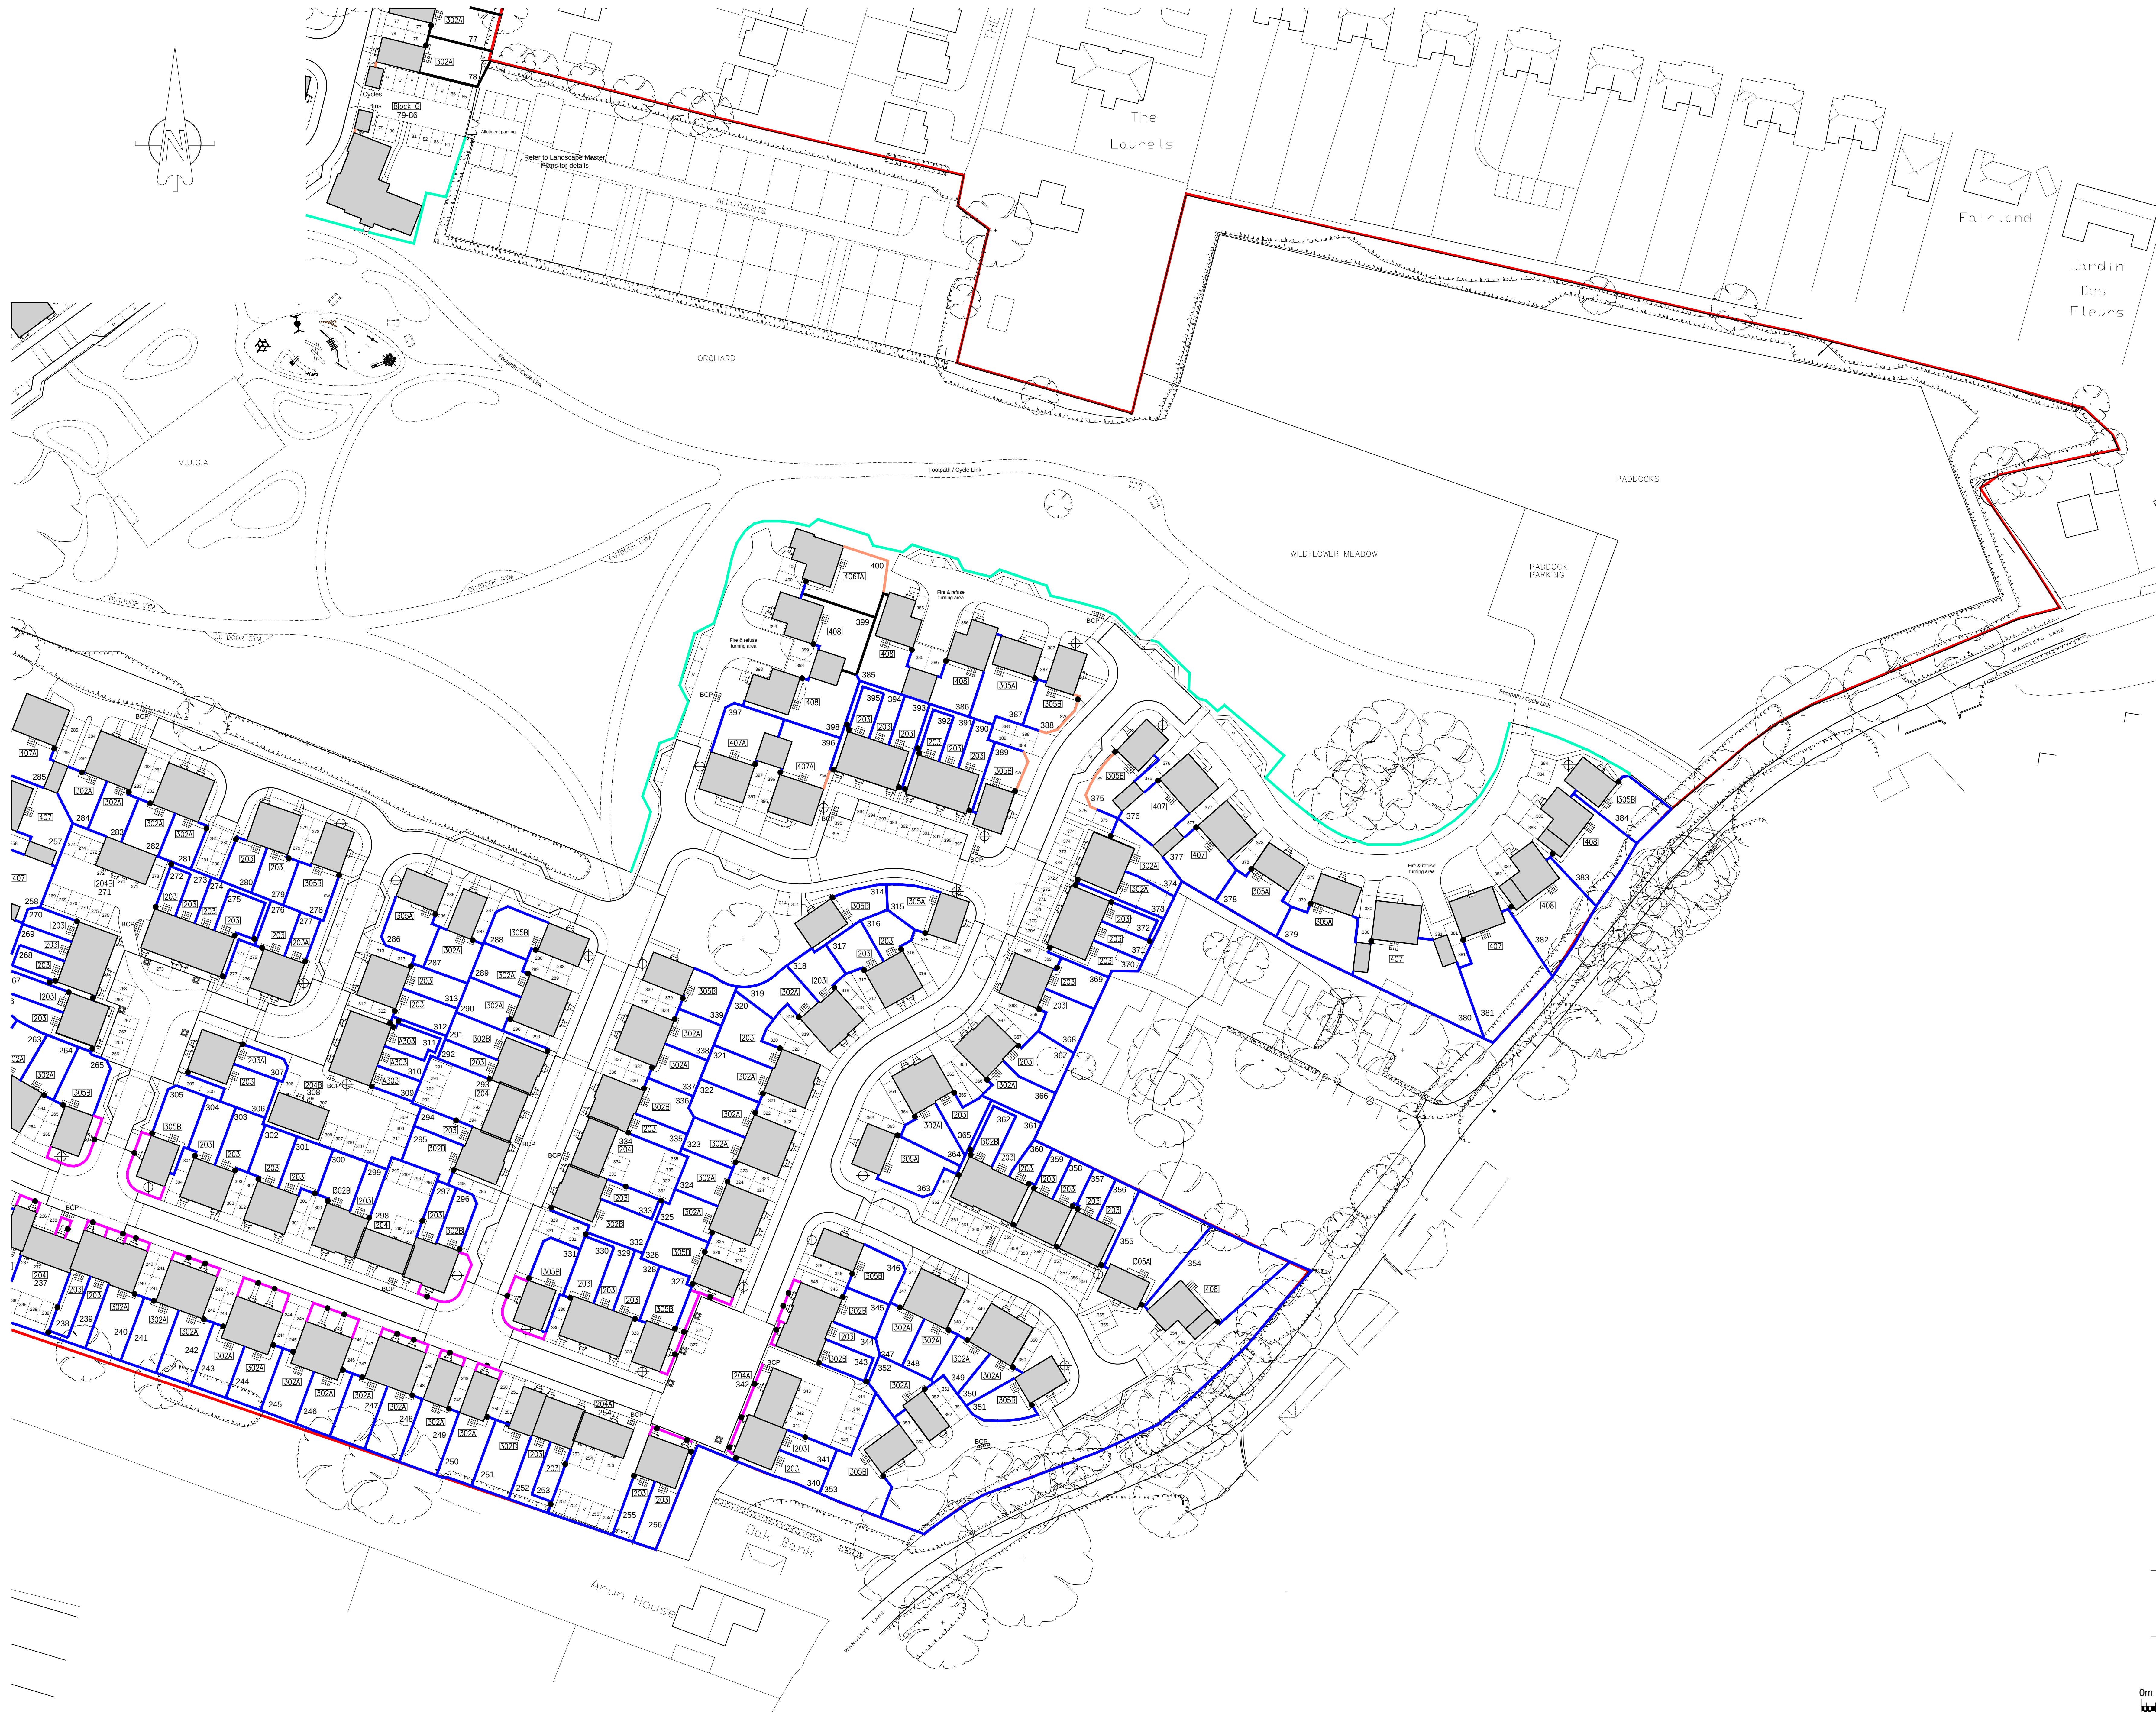

SITE LAYOUT 1:500

KEY	
—	1.8m CLOSE BOARD FENCE
—	1.8m LARCH LAP FENCE
—	1.8m BRICK SCREEN WALL
—	1.2m METAL RAILINGS
—	0.9m TIMBER KNEE RAIL FENCE
●	GATE

D	12.06.19	Updated in line with planning layout.	DGP	DGP
C	11.05.19	Updated in line with planning layout.	DGP	DGP
B	10.05.19	Updated in line with planning layout.	BAS	DGP
A	01.05.19	Updated in line with planning layout.	DGP	DGP
Rev.	Date	Description	Drawn	Checked

Client **dandara** **aap**
architecture

Project
Land south of Arundel Road,
Fontwell, West Sussex.

Drawing Title
Enclosures Layout
Sheet 3 of 3

Scale 1:500 @ A0
Date October 2018
Dwg No P1549.37

Drawn DGP
File P1549 Layout
Rev D
Checked AAP
Drawing Status
PLANNING

AAP Architecture Ltd
Unit A, Monument Business Centre, Monument Way East, Woking, Surrey GU24 0LG
T 01483 727345 E projects@aap-arc.co.uk W aap-arc.co.uk

Under the Intellectual Property Act 2014, this drawing is the copyright of AAP Architecture Ltd.