




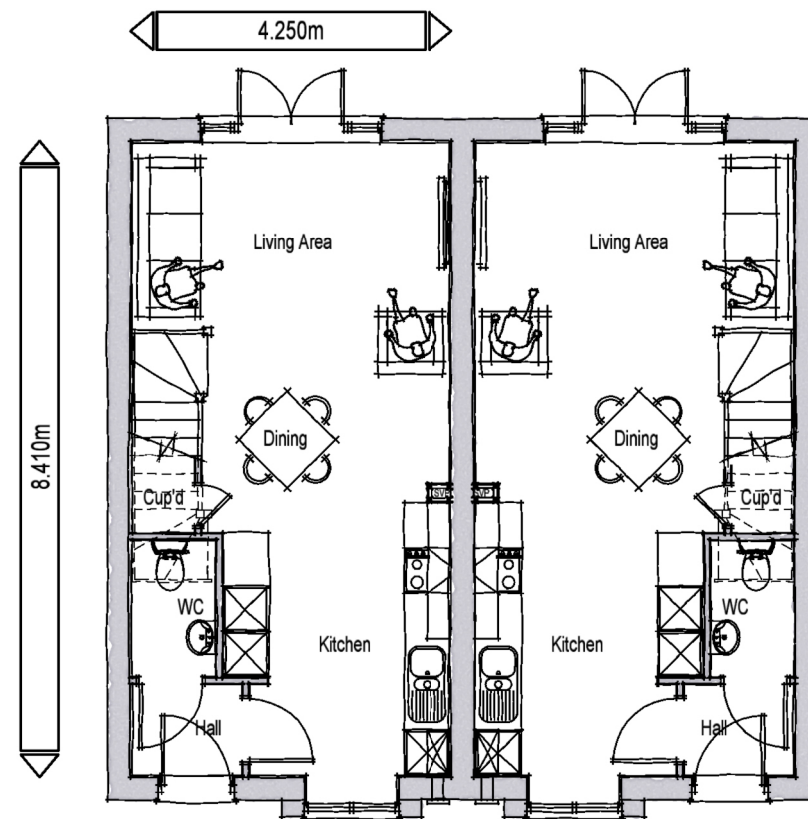

GROUND FLOOR PLAN

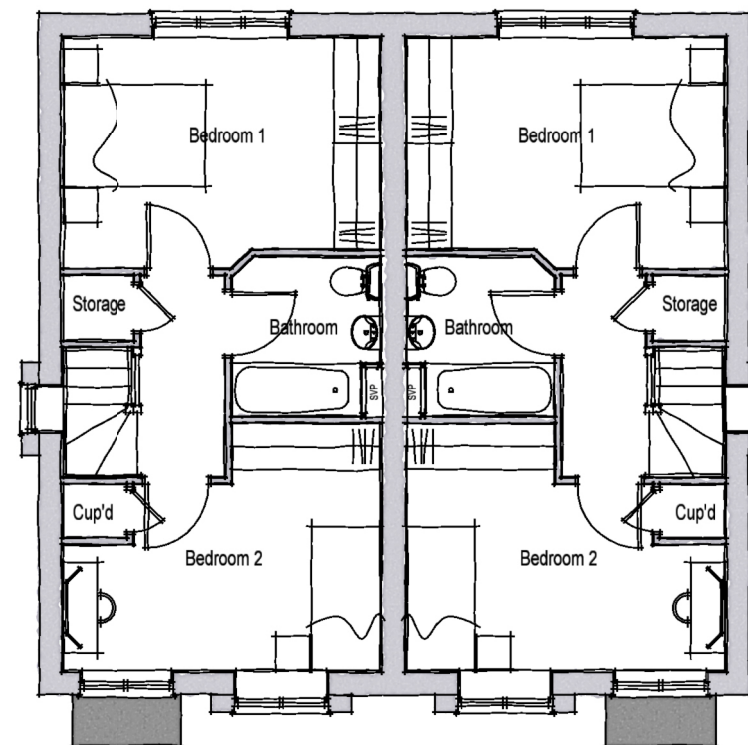

FIRST FLOOR PLAN

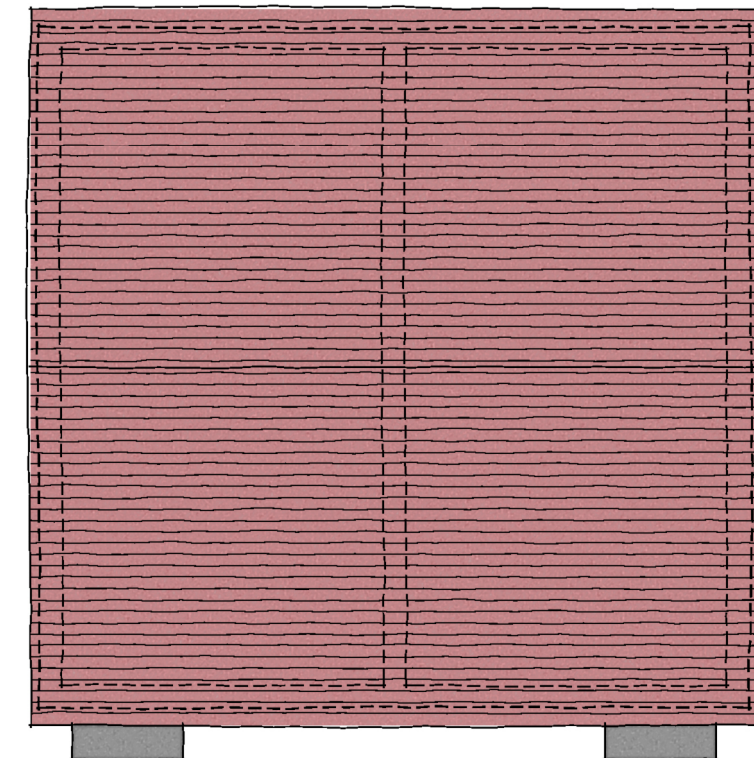

ROOF PLAN

TYPE 203

House Type 203 - 2 Storey 2 Beds 3 Bed spaces		
Space Standards	Required	Achieved
Total Area (finished)	70 sq.m.	70.22 sq.m.
Storage	2 sq.m.	2 sq.m.
Bedroom 1 (double)	11.5sq.m.	12.35 sq.m.
Bedroom 2 (double)	7.5sq.m.	11.11 sq.m.



A	12.06.19	Boxes added to plans.			ACG	DGP
Rev.	Date	Description			Drawn	Checked
Client		Scale	1:100 @ A3	Drawn	ACG	Checked DPG
Project	Fontwell, West Sussex.	Date	March 2019	File	Type 203	
Drawing Title	Type 203 - Style ref. 4	Drg.No.	P1549.203.07	Rev.	A	Drawing Status
Floor & Roof Plans (Brick + Blue Boarding)						



AAP Architecture Ltd
 Unit A, Monument Business Centre, Monument Way East, Woking, Surrey GU21 5LG
 T 01483 727345 E projects@aap-arc.co.uk W aap-arc.co.uk

Under the Intellectual Property Act 2014, this drawing is the copyright of AAP Architecture Ltd.