




FRONT ELEVATION - STYLE B



SIDE ELEVATION



REAR ELEVATION

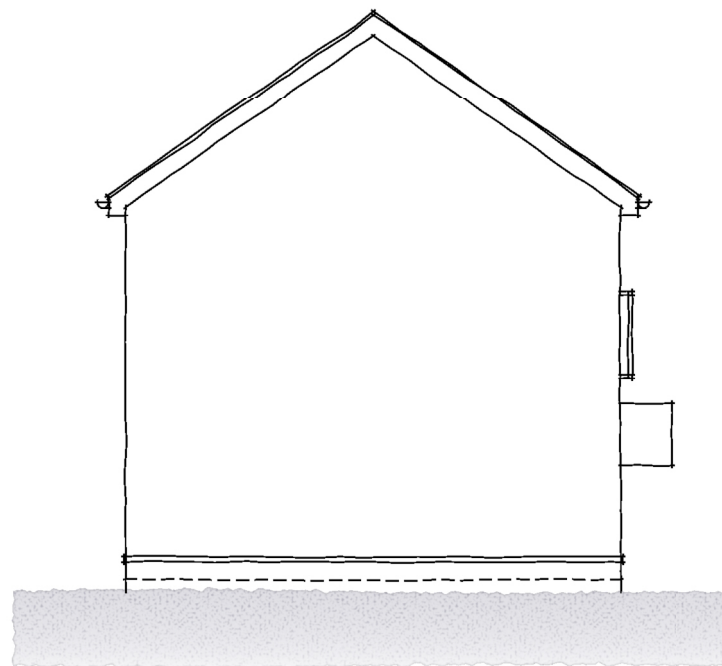

SIDE ELEVATION

TYPE 305A



SCALE BAR

Rev.	Date	Description
A	10.06.19	Bedroom 2 window amended.

ACG	DGP
Drawn	Checked

Client 

Scale
1:100 @ A3

Drawn
ACG

Checked
DGP

Project
Fontwell,
West Sussex.

Date
March 2019

File
Type 305A

Drawing Title
Type 305A - Style Ref. 4
Elevations (Brick + Blue Boarding)

Drg.No.
P1549.305A.12

Rev.
A

Drawing Status
PLANNING



AAP Architecture Ltd
Unit A, Monument Business Centre, Monument Way East, Woking, Surrey GU21 5LG
T 01483 727345 E projects@aap-arc.co.uk W aap-arc.co.uk

Under the Intellectual Property Act 2014, this drawing is the copyright of AAP Architecture Ltd.