




REAR ELEVATION

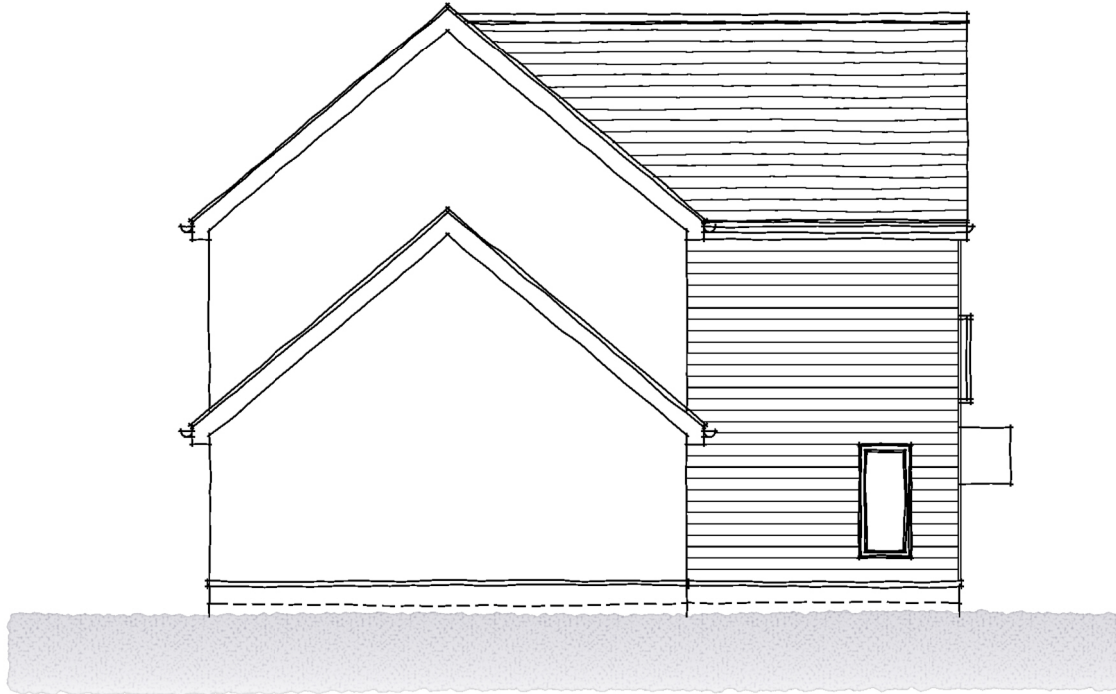

SIDE ELEVATION

TYPE 408



SCALE BAR

Rev.	Date	Description	ACG	DGP
A	17.06.19	Garage door added. Window amended.	Drawn	Checked

Client		Scale	1:100 @ A3	Drawn	TM	Checked	DGP
Project	Fontwell, West Sussex.	Date	March 2019	File	Type 408		
Drawing Title	Type 408 - Style Ref 2 Rear & Side Elevations - (Boarding)	Drg.No.	P1549.408.12	Rev.	A	Drawing Status	PLANNING

aap
architecture

AAP Architecture Ltd
Unit A, Monument Business Centre, Monument Way East, Woking, Surrey GU21 5LG
T 01483 727345 E projects@aap-arc.co.uk W aap-arc.co.uk

Under the Intellectual Property Act 2014, this drawing is the copyright of AAP Architecture Ltd.