



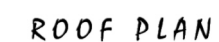

House Type 408 - 2 Storey 4 Beds 7 Bed spaces		
Space Standards	Requirement	Existent
Total Area	115 sq.m.	130.90 sq.m.
Storage	3 sq.m.	3.28 sq.m.
Bedroom 1 (double)	11.5sq.m.	12.13sq.m.
Bedroom 2 (double)	11.5sq.m.	11.57 sq.m.
Bedroom 3 (double)	11.5sq.m.	11.53 sq.m.
Bedroom 4 (single)	7.5 sq.m.	7.61 sq.m.

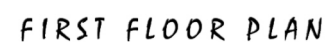

TYPE 408



Rev.	Date	Description	Drawn	Checked
Client		Scale 1:100 @ A3	Drawn ACG	Checked DGP
Project	Fontwell, West Sussex.	Date June 2019	File Type 408	
Drawing Title	Type 408 - Style Ref 3 Floor & Roof Plans - (Brick + Render)	Drg.No. P1549.408.22	Rev. -	Drawing Status PLANNING

AAP Architecture Ltd
Unit A, Monument Business Centre, Monument Way East, Woking, Surrey GU21 5LG
T 01483 727345 **E** projects@aap-arc.co.uk **W** aap-arc.co.uk

Under the Intellectual Property Act 2014, this drawing is the copyright of AAP Architecture Ltd.