






FRONT ELEVATION

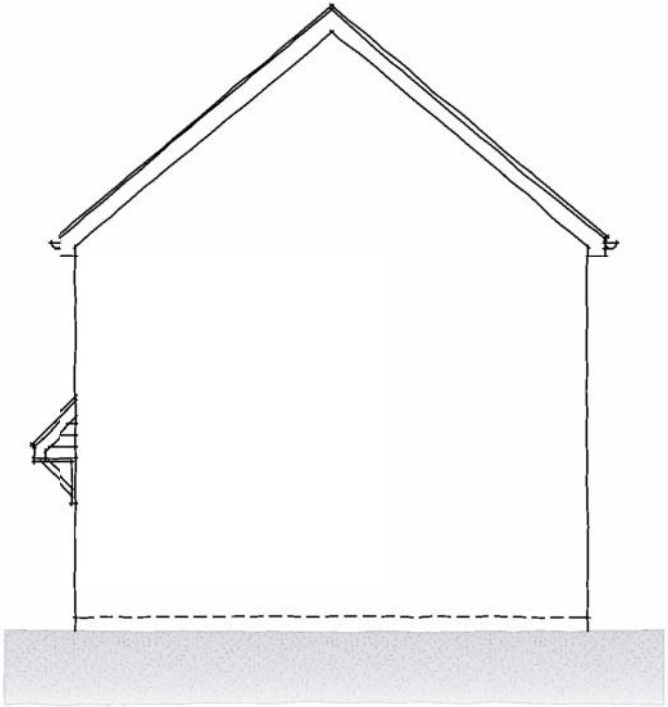

SIDE ELEVATION

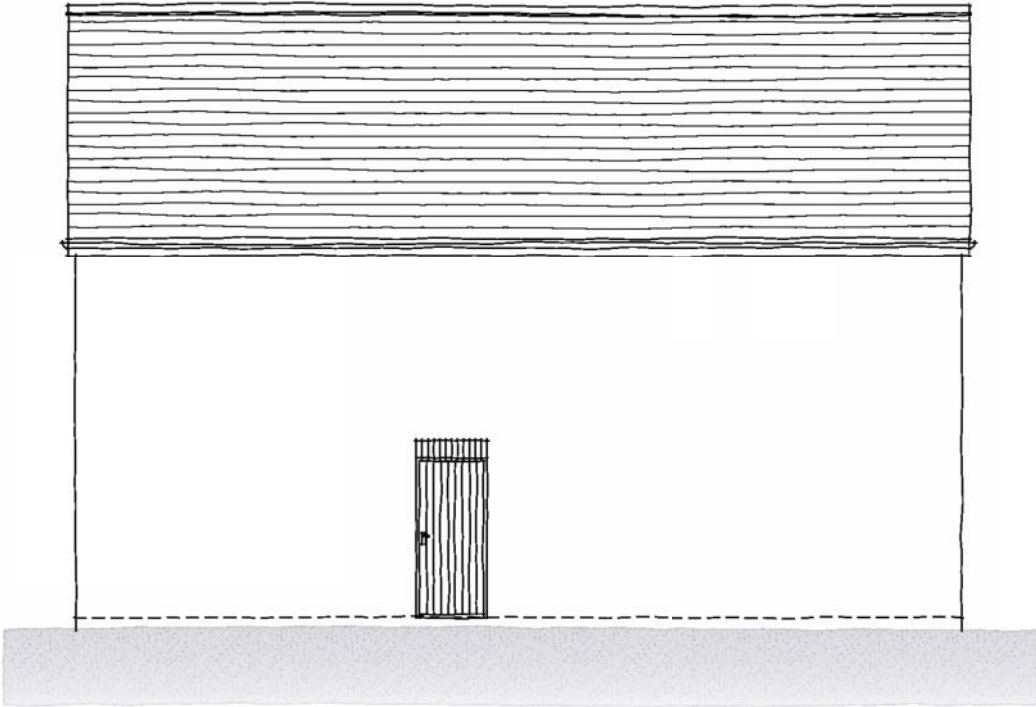

REAR ELEVATION

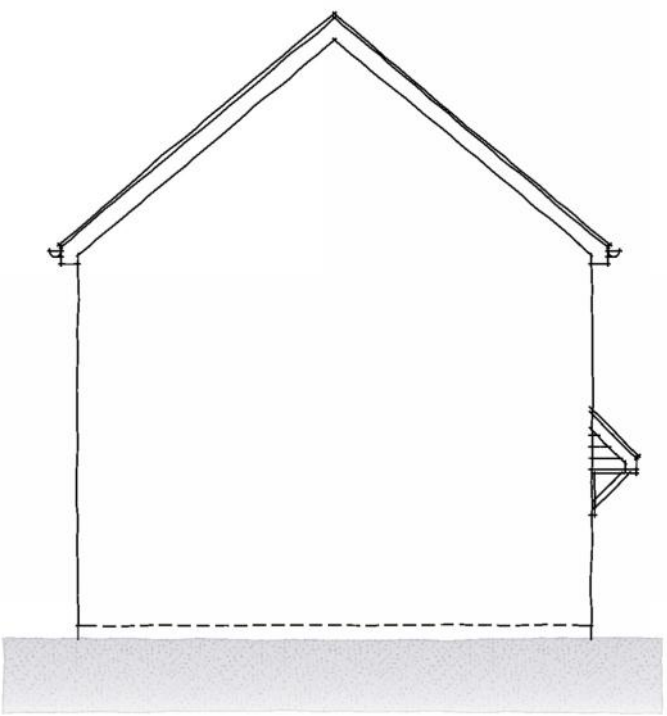

SIDE ELEVATION



SCALE BAR

TYPE BT

A	17.01.20	Rear door added.								ACG	DGP
Rev.	Date	Description								Drawn	Checked
Client	dandara		Scale	1:100 @ A3	Drawn	ACG	Checked	DGP			
Project	Fontwell, West Sussex.		Date	January 2020	File	Type BT					
Drawing Title	Type BT (Style Gateway Arrival)		Drg.No.	P1549.BT-G.02	Rev.	A	Drawing Status	PLANNING			
Elevations (Brick)											

AAP Architecture Ltd
 Unit A, Monument Business Centre, Monument Way East, Woking, Surrey GU21 5LG
 T 01483 727345 E projects@aap-arc.co.uk W aap-arc.co.uk