




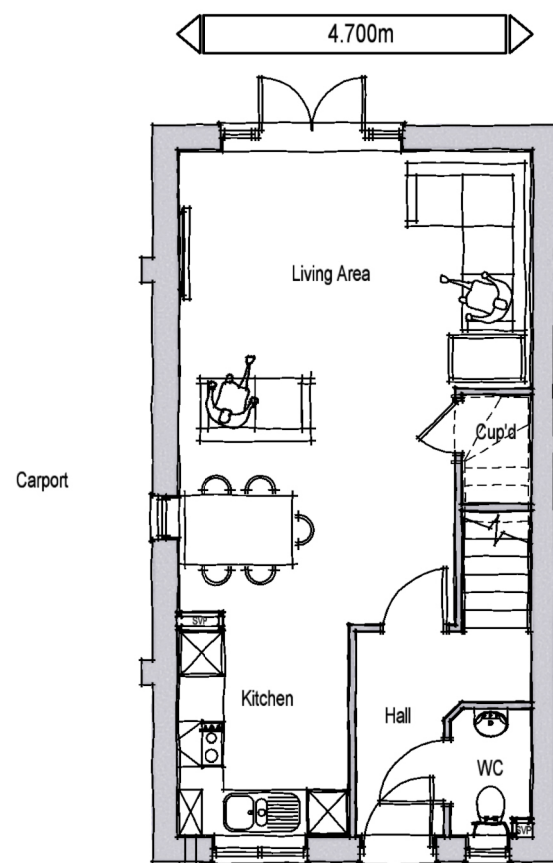

GROUND FLOOR PLAN

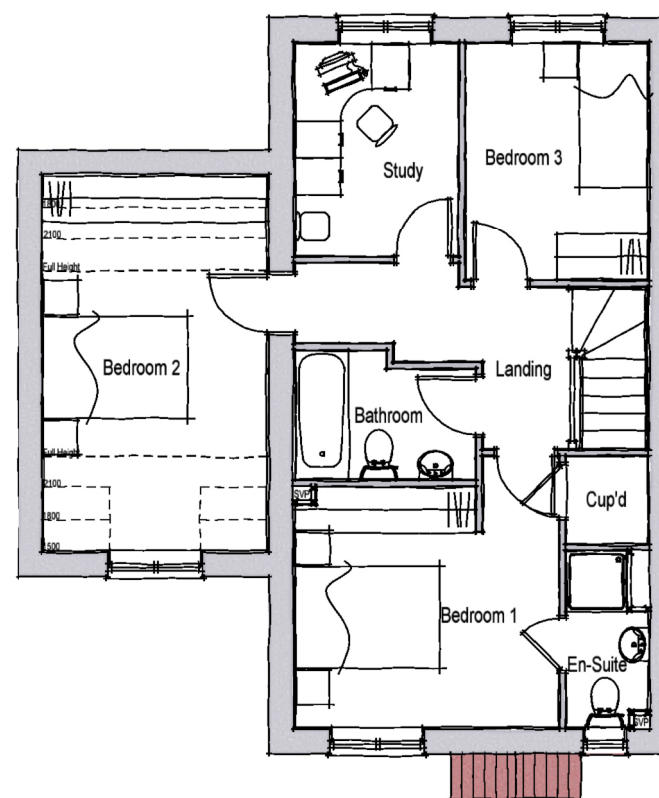

FIRST FLOOR PLAN

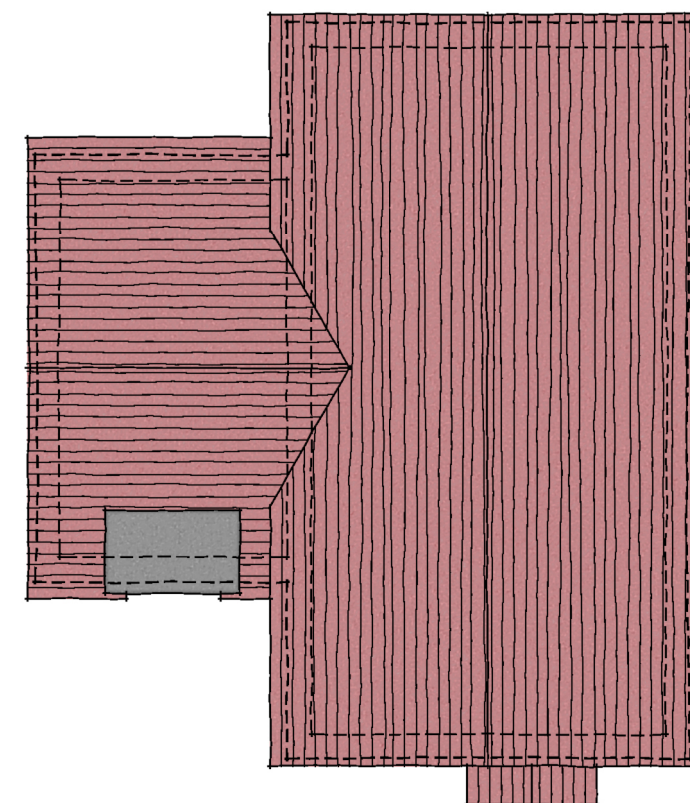

ROOF PLAN

TYPE C2



House Type C2 - 2 Storey 3 Beds 5 Bed spaces		
Space Standards	Required	Achieved
Total Area (finished)	93 sq.m.	98.94 sq.m.
Storage	2.5 sq.m.	2.5 sq.m.
Bedroom 1 (double)	11.5sq.m.	11.5 sq.m.
Bedroom 2 (double)	11.5sq.m.	14.60 sq.m.
Bedroom 3 (single)	7.5sq.m.	7.5 sq.m.

A 28.01.20 Schedule amended.
Rev. Date Description

ACG DGP
Drawn Checked

Client

Scale
1:100 @ A3

Drawn
ACG

Checked
DGP

Project
Fontwell,
West Sussex.

Date
January 2020

File
Type C

Drawing Title
Type C2 (Style Arundel/London Road)
Floor & Roof Plans (Render)

Drg.No.
P1549.C2-A.01

Rev.
A

Drawing Status
PLANNING

AAP Architecture Ltd
Unit A, Monument Business Centre, Monument Way East, Woking, Surrey GU21 5LG
T 01483 727345 E projects@aap-arc.co.uk W aap-arc.co.uk

Under the Intellectual Property Act 2014, this drawing is the copyright of AAP Architecture Ltd.