




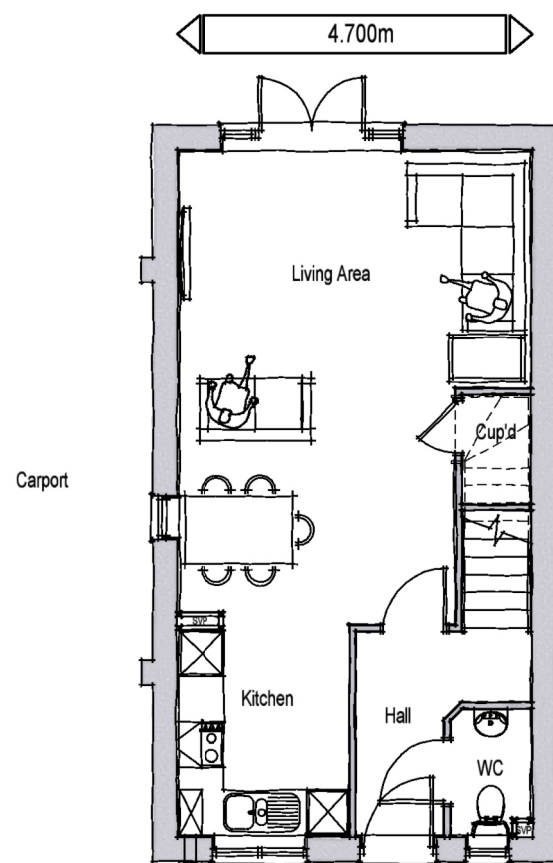

GROUND FLOOR PLAN

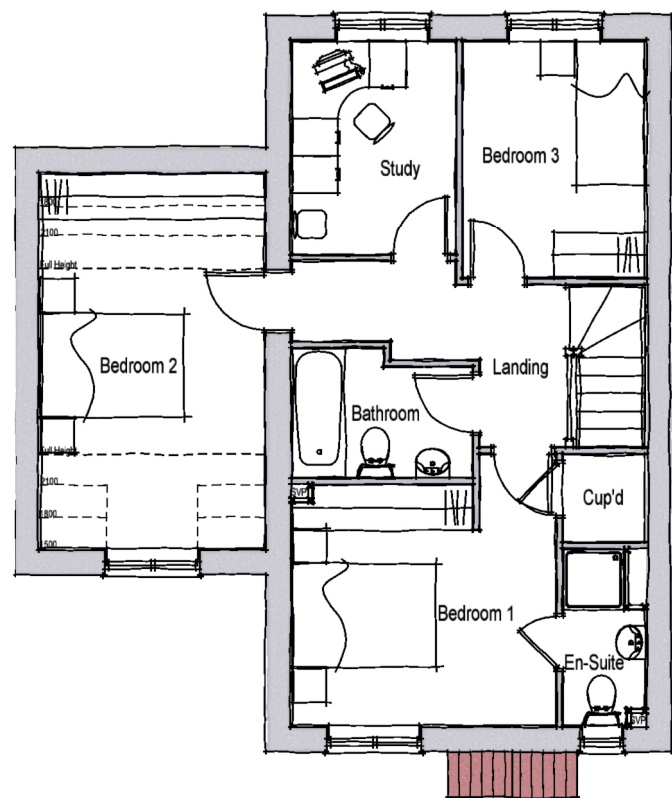

FIRST FLOOR PLAN

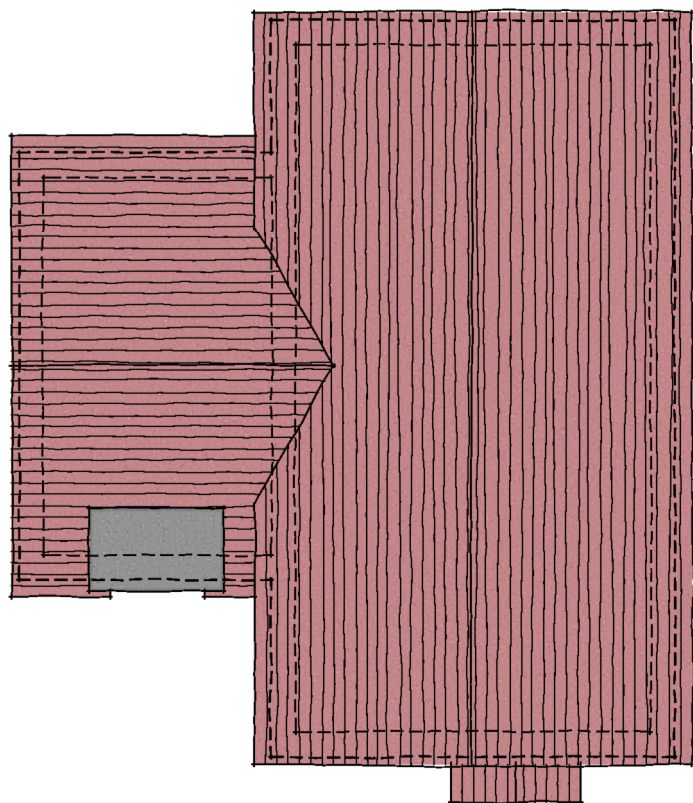

ROOF PLAN

TYPE C2



House Type C2 - 2 Storey 3 Beds 5 Bed spaces		
Space Standards	Required	Achieved
Total Area (finished)	93 sq.m.	98.94 sq.m.
Storage	2.5 sq.m.	2.5 sq.m.
Bedroom 1 (double)	11.5sq.m.	11.5 sq.m.
Bedroom 2 (double)	11.5sq.m.	14.60 sq.m.
Bedroom 3 (single)	7.5sq.m.	7.5 sq.m.

A

Rev.

28.01.20

Date

Schedule amended.

Description

Client

dandara

Scale

1:100 @ A3

Drawn

ACG

Checked

DGP

Project

Fontwell,
West Sussex.

Date

December 2019

File

Type C

Drawing Title

Type C2 (Fontwell Avenue)
Floor & Roof Plans (Brick with Quoins)

Drg.No.

P1549.C2-F.03

Rev.

A

Drawing Status

PLANNING

AAP Architecture Ltd

Unit A, Monument Business Centre, Monument Way East, Woking, Surrey GU21 5LG

T 01483 727345 E projects@aap-arc.co.uk W aap-arc.co.uk

ACG

DGP

Drawn

Checked

aap

architecture