




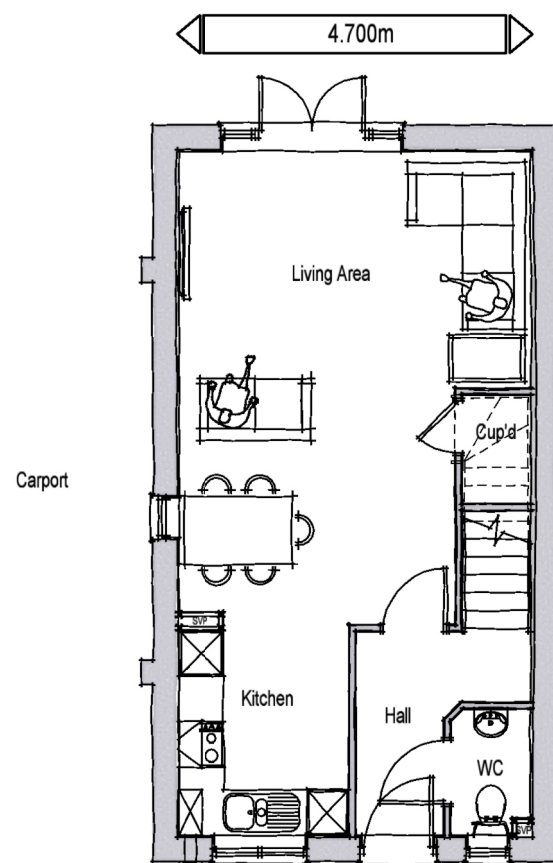

GROUND FLOOR PLAN

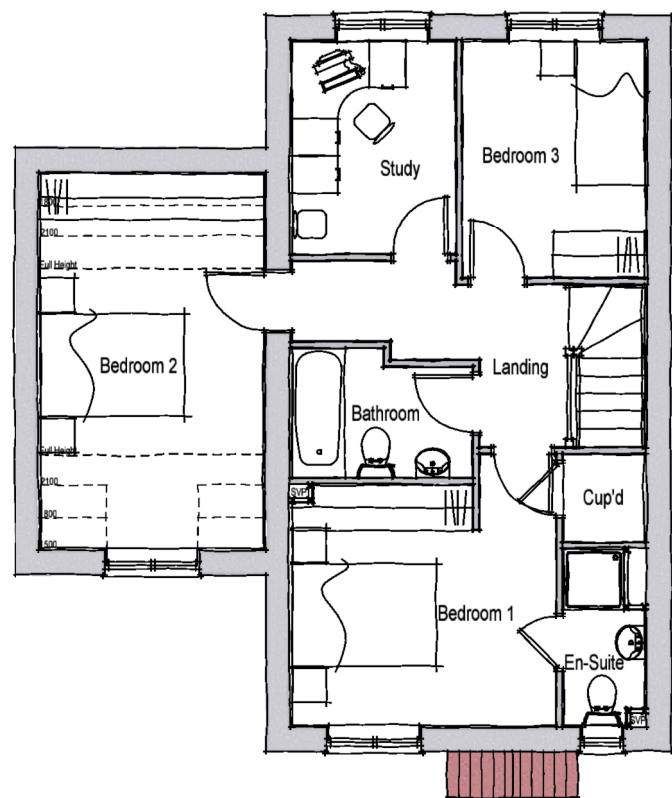

FIRST FLOOR PLAN

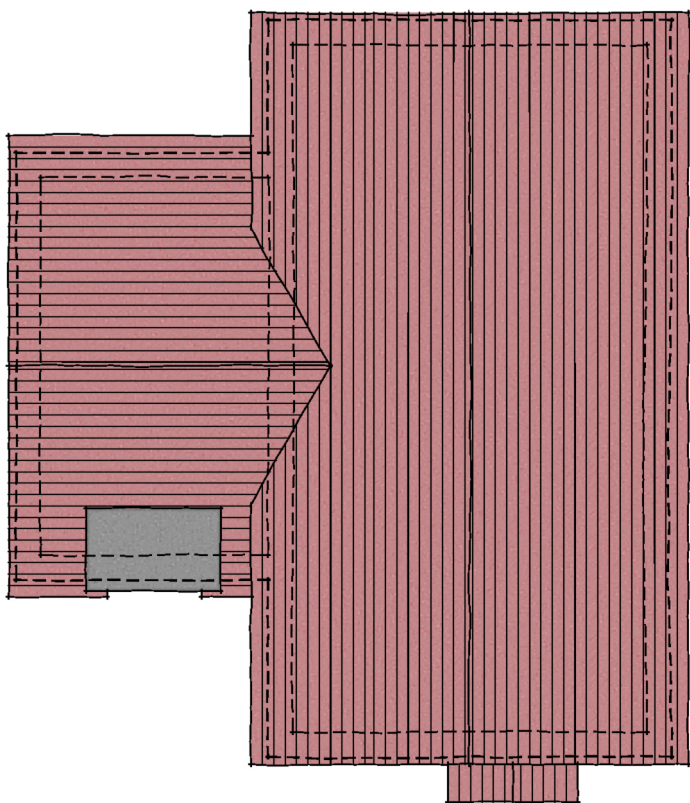

ROOF PLAN

TYPE C2



House Type C2 - 2 Storey 3 Beds 5 Bed spaces		
Space Standards	Required	Achieved
Total Area (finished)	93 sq.m.	98.94 sq.m.
Storage	2.5 sq.m.	2.5 sq.m.
Bedroom 1 (double)	11.5sq.m.	11.5 sq.m.
Bedroom 2 (double)	11.5sq.m.	14.60 sq.m.
Bedroom 3 (single)	7.5sq.m.	7.5 sq.m.

A Rev.	28.01.20 Date	Schedule amended. Description	ACG Drawn	DGP Checked
Client			Scale	1:100 @ A3
Project	Fontwell, West Sussex.		Drawn	ACG
Drawing Title	Type C2 (Style Rural) Floor & Roof Plans (Brick)		Checked	DGP
Date	January 2020	File	Type C	
Drg.No.	P1549.C2-R.01	Rev.	A	Drawing Status
PLANNING				

AAP Architecture Ltd
 Unit A, Monument Business Centre, Monument Way East, Woking, Surrey GU21 5LG
 T 01483 727345 E projects@aap-arc.co.uk W aap-arc.co.uk