






FRONT ELEVATION

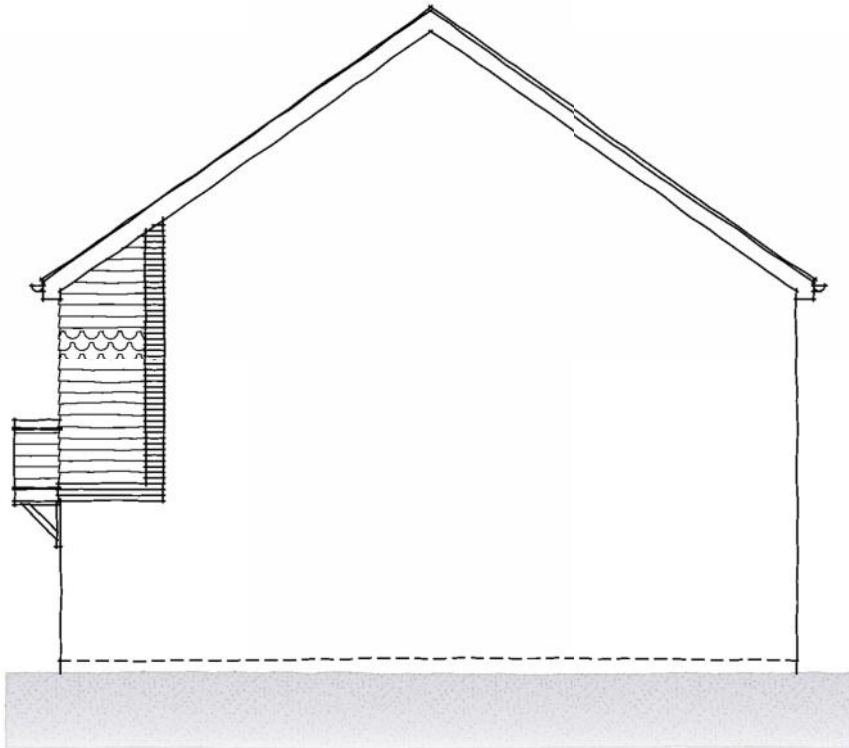


SIDE ELEVATION

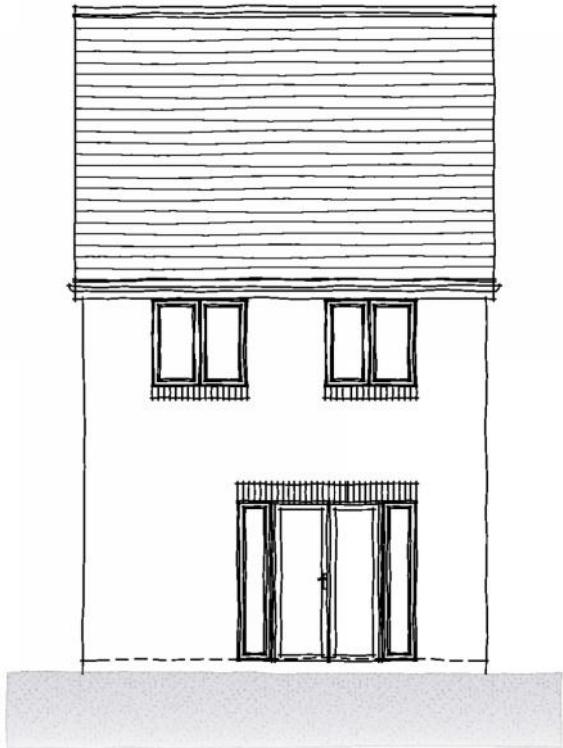


REAR ELEVATION

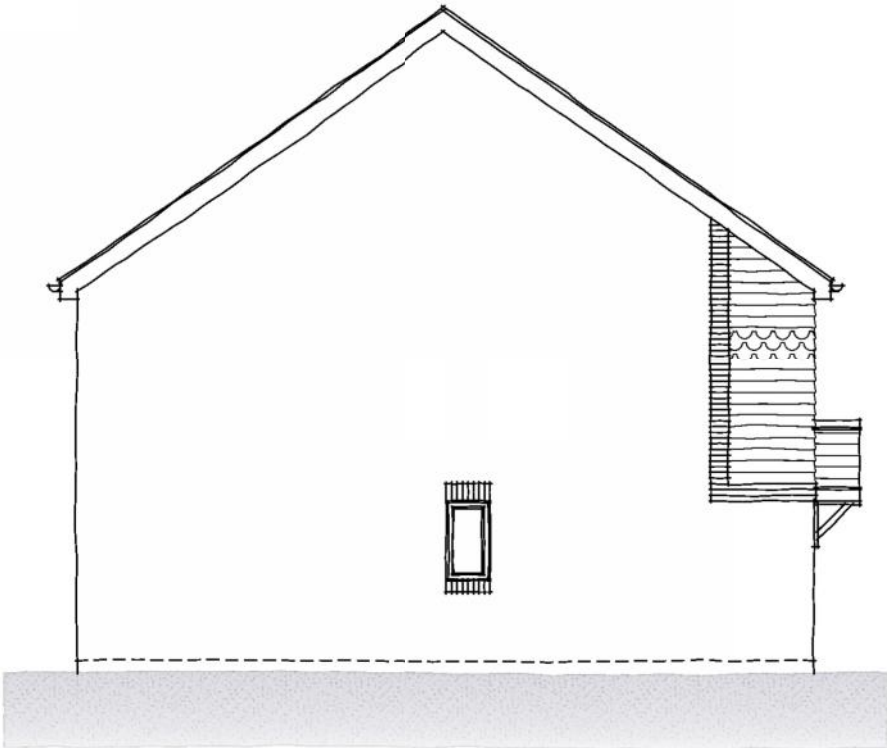


SIDE ELEVATION

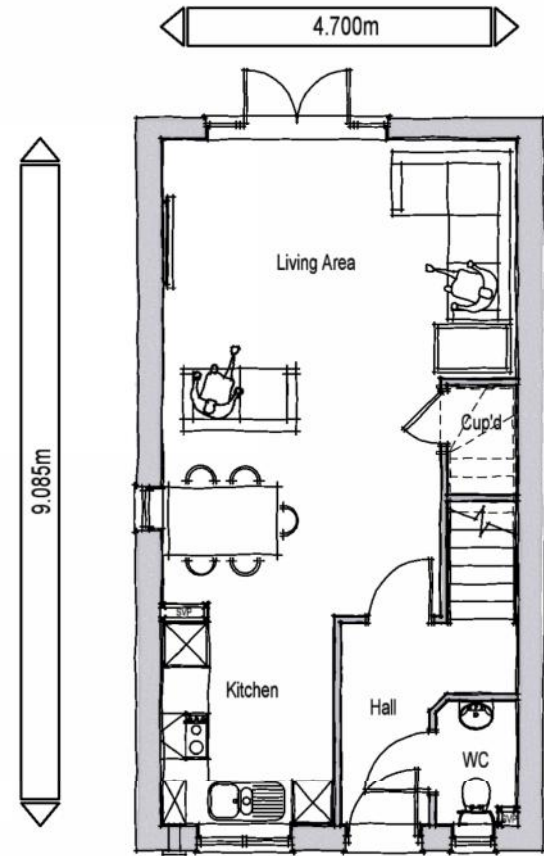

GROUND FLOOR PLAN

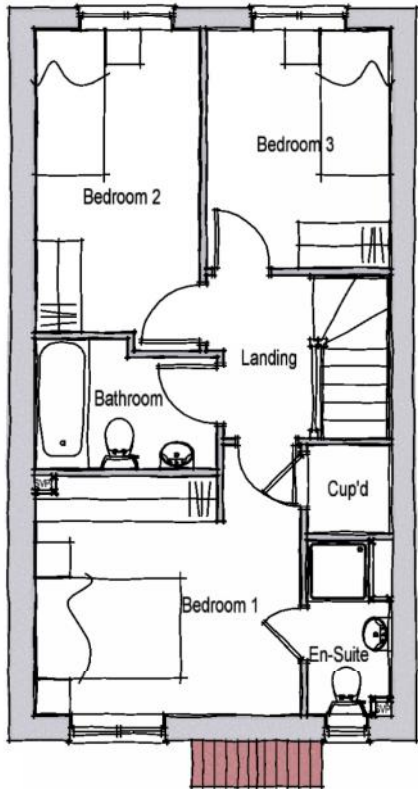

FIRST FLOOR PLAN

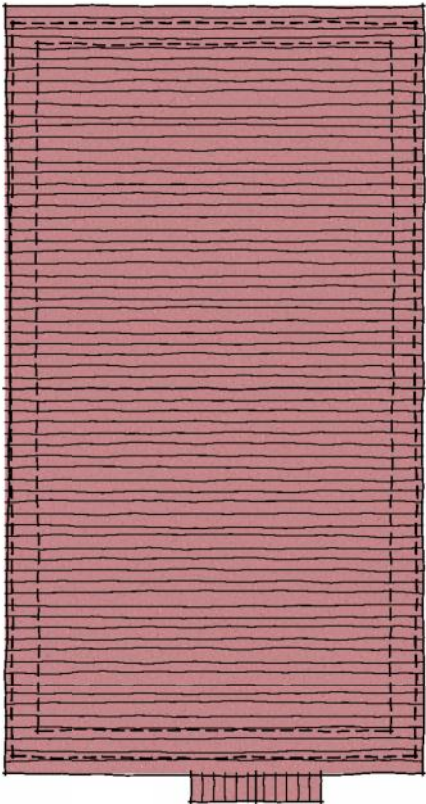

ROOF PLAN

TYPE C

House Type C - 2 Storey 3 Beds 4 Bed spaces		
Space Standards	Required	Achieved
Total Area (finished)	84 sq.m.	84.02 sq.m.
Storage	2.5 sq.m.	2.5 sq.m.
Bedroom 1 (double)	11.5sq.m.	11.5 sq.m.
Bedroom 2 (Single)	7.5sq.m.	8.73 sq.m.
Bedroom 3 (Single)	7.5sq.m.	7.5 sq.m.

Rev.	Date	Description	Scale	Drawn	Checked	Drawn	Checked
			1:100 @ A3	ACG	DGP		
		Client					
		Project					
		Fontwell, West Sussex.					
		Drawing Title					
		Type C (Style Fontwell Avenue)					
		Plans & Elevations (Brick + Tile Hang)					
		Date	January 2020				
		Drg.No.	P1549.C-F.02				
		Rev.	-				
		File	Type C				
		Drawing Status	PLANNING				



AAP Architecture Ltd
Unit A, Monument Business Centre, Monument Way East, Woking, Surrey GU21 5LG
T 01483 727345 E projects@aap-arc.co.uk W aap-arc.co.uk

Under the Intellectual Property Act 2014, this drawing is the copyright of AAP Architecture Ltd.