



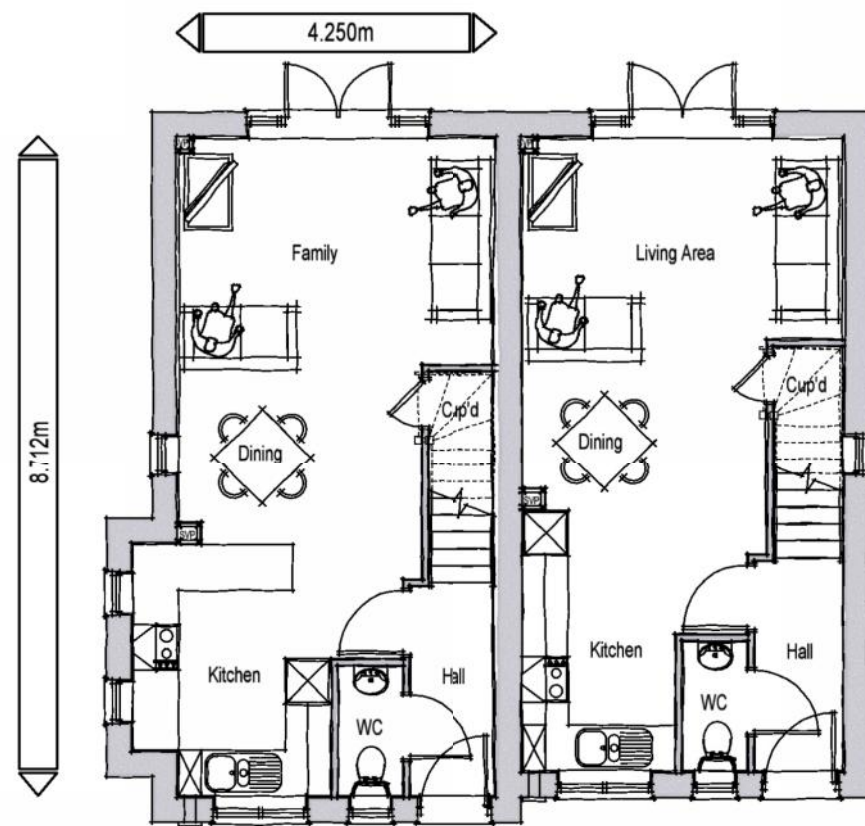


GROUND FLOOR PLAN  
TYPE P2 TYPE P

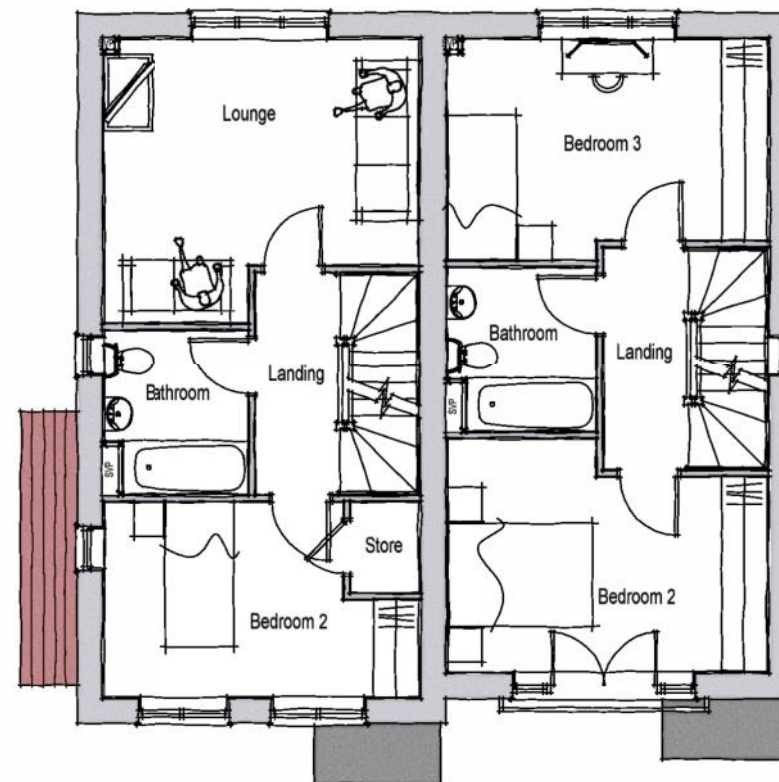

FIRST FLOOR PLAN  
TYPE P2 TYPE P



SECOND FLOOR PLAN  
TYPE P2 TYPE P

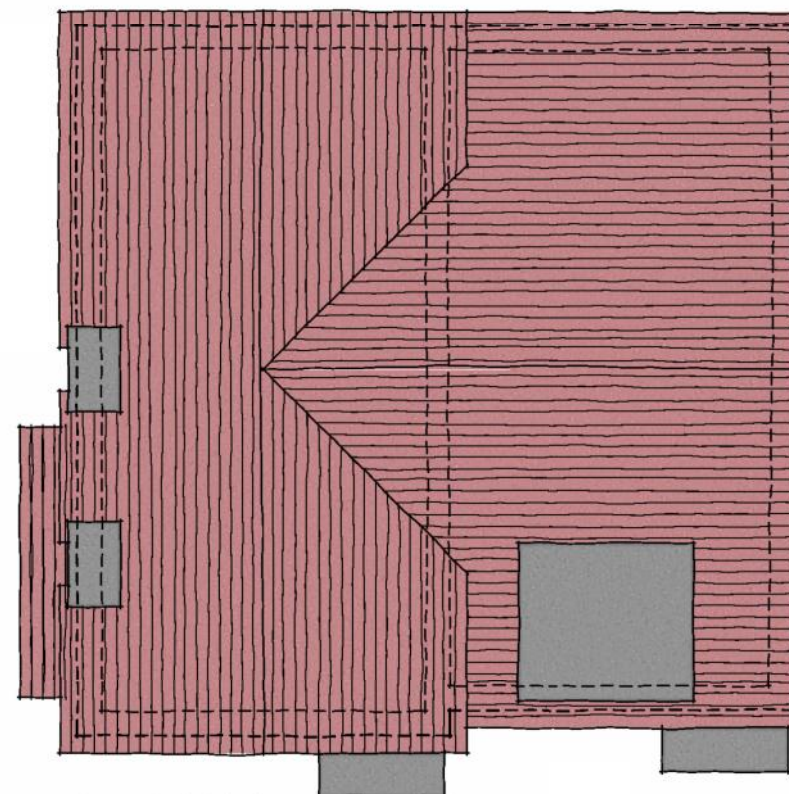

ROOF PLAN  
TYPE P2 TYPE P

# TYPE P2

| House Type P2 - 3 Storey 3 Beds 5 Bed spaces |           |              |
|----------------------------------------------|-----------|--------------|
| Space Standards                              | Required  | Achieved     |
| Total Area (finished)                        | 99 sq.m.  | 111.25 sq.m. |
| Storage                                      | 2.5 sq.m. | 2.80 sq.m.   |
| Bedroom 1 (double)                           | 11.5sq.m. | 15.08 sq.m.  |
| Bedroom 2 (single)                           | 7.5sq.m.  | 10.07 sq.m.  |
| Bedroom 3 (double)                           | 11.5sq.m. | 12.36 sq.m.  |



| Rev.          | Date | Description                                        | Drawn          | Checked       |
|---------------|------|----------------------------------------------------|----------------|---------------|
| Client        |      | dandara                                            | Scale          | 1:100 @ A3    |
| Project       |      | Fontweel, West Sussex.                             | Drawn          | ACG           |
| Drawing Title |      | Type P2 (Style Village) Floor & Roof Plans (Brick) | Checked        | DGP           |
|               |      |                                                    | File           | Type P        |
|               |      |                                                    | Date           | January 2020  |
|               |      |                                                    | Drg.No.        | P1549.P2-V.01 |
|               |      |                                                    | Rev.           | -             |
|               |      |                                                    | Drawing Status | PLANNING      |

**aap**  
architecture

**AAP Architecture Ltd**  
Unit A, Monument Business Centre, Monument Way East, Woking, Surrey GU21 5LG  
T 01483 727345 E projects@aap-arc.co.uk W aap-arc.co.uk

Under the Intellectual Property Act 2014, this drawing is the copyright of AAP Architecture Ltd.