



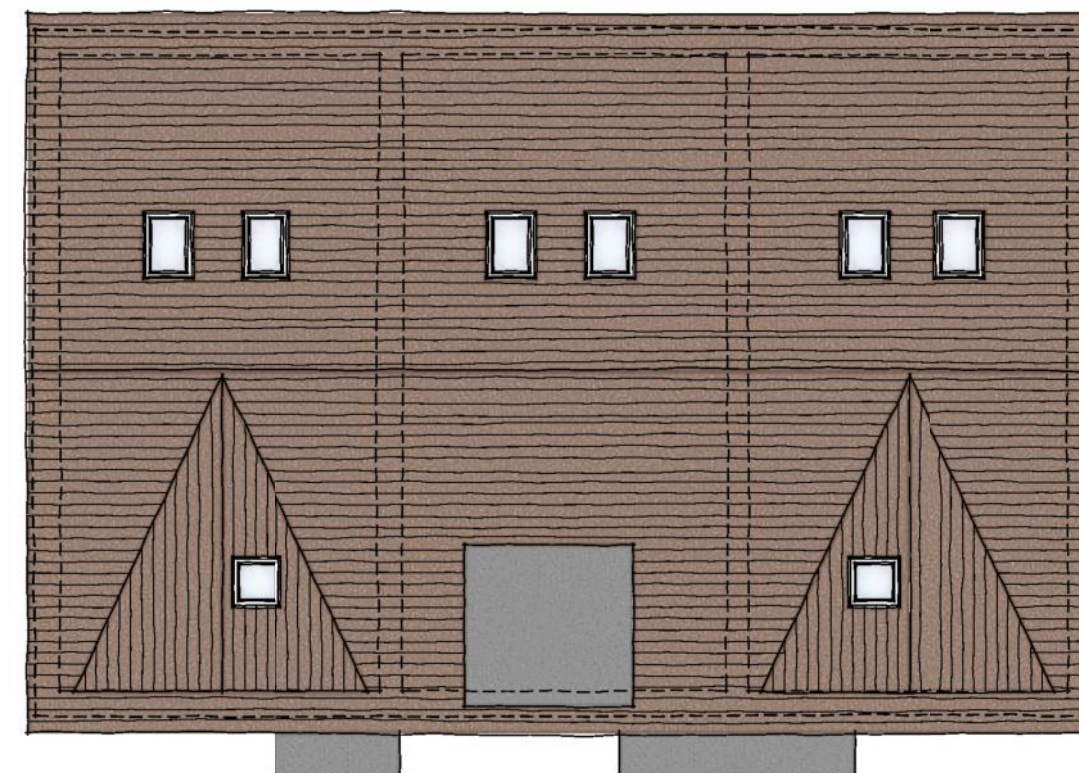

TYPE D

House Type P - 3 Storey 3 Beds 5 Bed spaces		
Space Standards	Required	Achieved
Total Area (finished)	99 sq.m.	99.17 sq.m.
Storage	2.5 sq.m.	2.86 sq.m.
Bedroom 1 (double)	11.5sq.m.	13.76 sq.m.
Bedroom 2 (single)	7.5sq. m.	11.72 sq.m.
Bedroom 3 (single)	7.5sq. m.	11.56 sq.m.

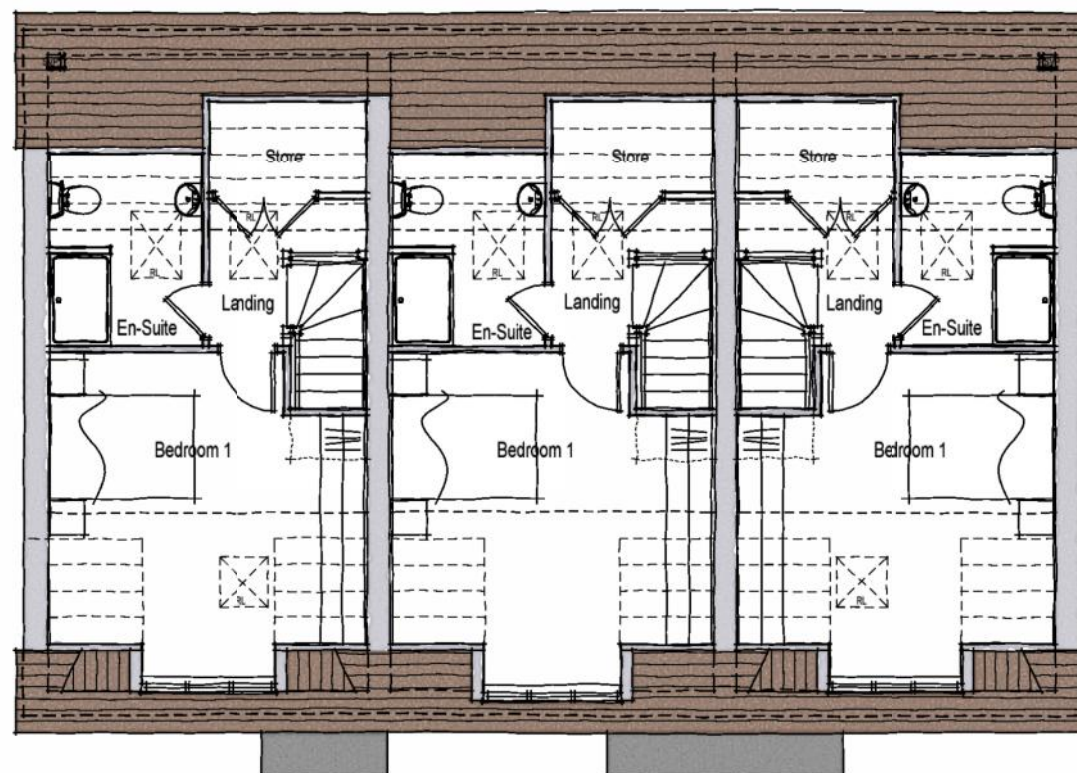

Rev.	Date	Description	Drawn	Checked
Client			Scale	1:100 @ A3
Project	Fontweel, West Sussex.		Date	January 2020
Drawing Title	Type P (Style Aruncel/London Road) Second Floor & Roof Plans (Brick)		Drg.No.	P1549.P-A.04
			Rev.	-
			Drawing Status	PLANNING



AAP Architecture Ltd
Unit A, Monument Business Centre, Monument Way East, Woking, Surrey GU21 5LG
T 01483 727345 **E** projects@aap-arc.co.uk **W** aap-arc.co.uk

Under the Intellectual Property Act 2014, this drawing is the copyright of AAP Architecture Ltd.