


		ROBINIA Toddler Log Stack (MN20534)
		ROBINIA Basket Swing (MN20250)
		ROBINIA Hill Slide (0.8-0.93M) (MB00225)
		Balance Logs
		ROBINIA Rope Embankment Climber (MN20912)
		ROBINIA Angled Balance Beam (MN20530)
		ROBINIA Scramble Net (MN20904)
		Stepping Logs
		ROBINIA Wobbly Beam (MN20531)
		ROBINIA 2-Person Seesaw (MB00001)
		ROBINIA Junior Hex Unit With Roof (MN20416)
		Climbing Pole (MN20526)
		ROBINIA Duo Junior Swing (MB00010)
		Glacial play boulders

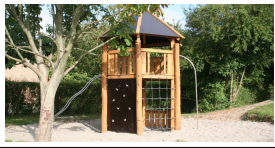