

Vehicle body overhang to soft landscaped area, but wheel tracking remains within carriageway and square.

Vehicle body overhang to soft landscaped area, but wheel tracking remains within carriageway and square.

Vehicle body overhang to soft landscaped area, but wheel tracking remains within carriageway.


NOTES

1. All dimensions are in metres unless stated otherwise.
2. Do not scale from this drawing. Only written dimensions are to be used.
3. Red indicates vehicle moving forward, blue indicates vehicle reversing.
4. Site Layout and boundary based on AAP Architecture Proposed Site Layout, received on the 06/08/2020.
5. **Although this swept path analysis is based on the assumption that all roads are to remain private, the layout is subject to RSA review and comments.**
6. **Assumed travel distances within buildings subject to receipt of detailed internal layouts.**

CONSIDERATIONS FOR REFUSE STRATEGY

1. Allowable carry distance for bins for residents is 30m.
2. Allowable carry distance for bins for refuse operatives is 25m, 10m for Eurobins.

VEHICLE DESCRIPTION FOR SWEEP PATH ANALYSIS

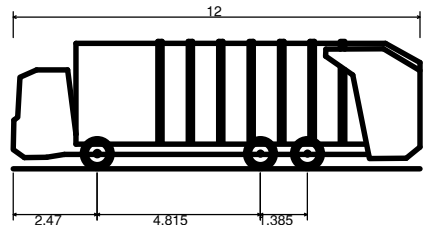

MB Eonic 6x2RS
Overall Length
Overall Width
Overall Body Height
Min Body Ground Clearance
Track Width
Lock to lock time
Kerb to Kerb Turning Radius



12.000m
2.550m
3.751m
0.304m
2.500m
4.00s
8.050m

KEY

Total carry distance for Refuse Operative
Total carry distance for Resident

25m
30m

KEY - SWEEP PATH ANALYSIS

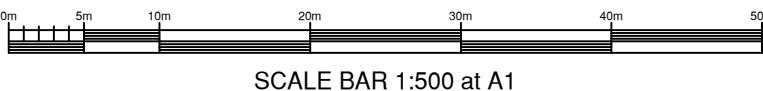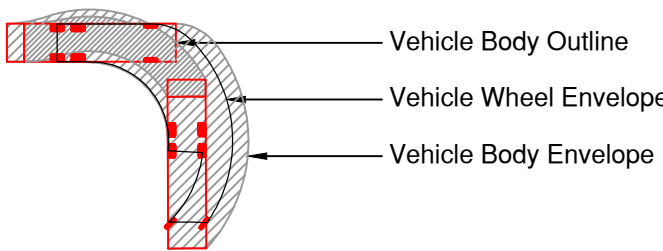

© Crown copyright. All rights reserved. Licence number 100042156

Rev.	Date	Details	By	Chkd	Appd
M	14.08.20	Updated to latest Site Layout received 06.08.20.	GD1	LD	TRS
L	03.06.20	Updated to latest Site Layout received 24.07.20.	GD1	LD	TRS
K	30.06.20	Updated to latest Site Layout received 29.06.20.	TRS	TRS	TRS
J	25.06.20	Updated to latest Site Layout received 25.06.20.	TRS	TRS	TRS
H	25.06.20	Updated to latest Site Layout received 19.06.20.	TRS	TRS	TRS
G	16.06.20	Updated to latest Site Layout received 11.06.20 and	TRS	TRS	TRS

Client:-



Site:-
Fontwell
Eastergate
Arundel

Drawing Title:-
Refuse Vehicle
Swept Path
Analysis

Sheet 3 of 4

Date: March 2019 Scales: 1:500 at A1
Drawn: WD Checked: LD Approved: TRS

Drawing No. DAN/E4736/017 M


FOR INFORMATION ONLY



The Old School Old School Road
Hook Hampshire RG27 9NJ

T: 01256 769269 E: mail@rcpconsultants.co.uk W: rcpconsultants.co.uk

1:500 KEYPLAN

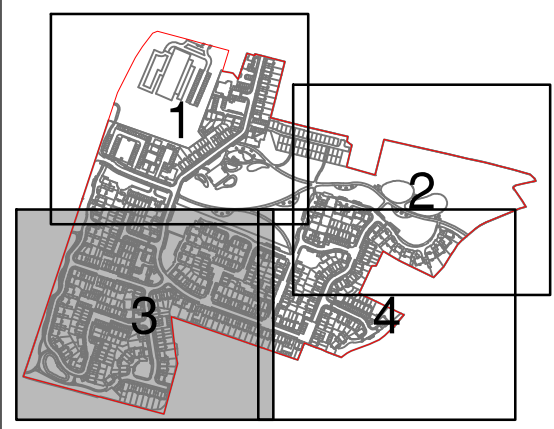

Proposed Bin Collection point.

Vehicle body overhang to soft landscaped area, but wheel tracking remains within carriageway

Bin collection point to be moved.

BCP 4m

28m

28m

6 to 21

Claremont Gardens

1 to 5

6

204

205

206

207

208

209

210

211

212

213

214

215

216

217

218

219

220

221

222

223

224

225

226

227

228

229

230

231

232

233

234

235

236

237

238

239

240

241

242

243

244

245

246

247

248

249

250

251

252

253

254

255

256

257

258

259

260

261

262

263

264

265

266

267

268

269

270

271

272

273

274

275

276

277

278

279

280

281

282

283

284

285

286

287

288

289

290

291

292

293

294

295

296

297

298

299

300

301

302

303

304

305

306

307

308

309

310

311

312

313

314

315

316

317

318

319

320

321

322

323

324

325

326

327

328

329

330

331

332

333

334

335

336

337

338

339

340

341

342

343

344

345

346

347

348

349

350

351

352

353

354

355

356

357

358

359

360

361

362

363

364

365

366

367

368

369

370

371

372

373

374

375

376

377

378

379

380

381

382

383

384

385

386

387

388

389

390

391

392

393

394

395

396

397

398

399

400

401

402

403

404

405

406

407

408

409

410

411

412

413

414

415

416

417

418

419

420

421

422

423

424

425

426

427

428

429

430

431

432

433

434

435

436

437

438

439

440