


**NOTES**  
These drawings have been produced with reference to the CDM Regulations 2015. Please note that these are pre-construction phase drawings and should be subject to further design risk management as required in accordance with Regulation 9.  
The residual risks identified on the DRA / drawings are based on the information available at the time of design.  
Any services information indicated on PJA drawings is obtained from third parties, and is given for guidance purposes only. The exact location of any services will need to be verified by the client / contractor before commencing works on site.

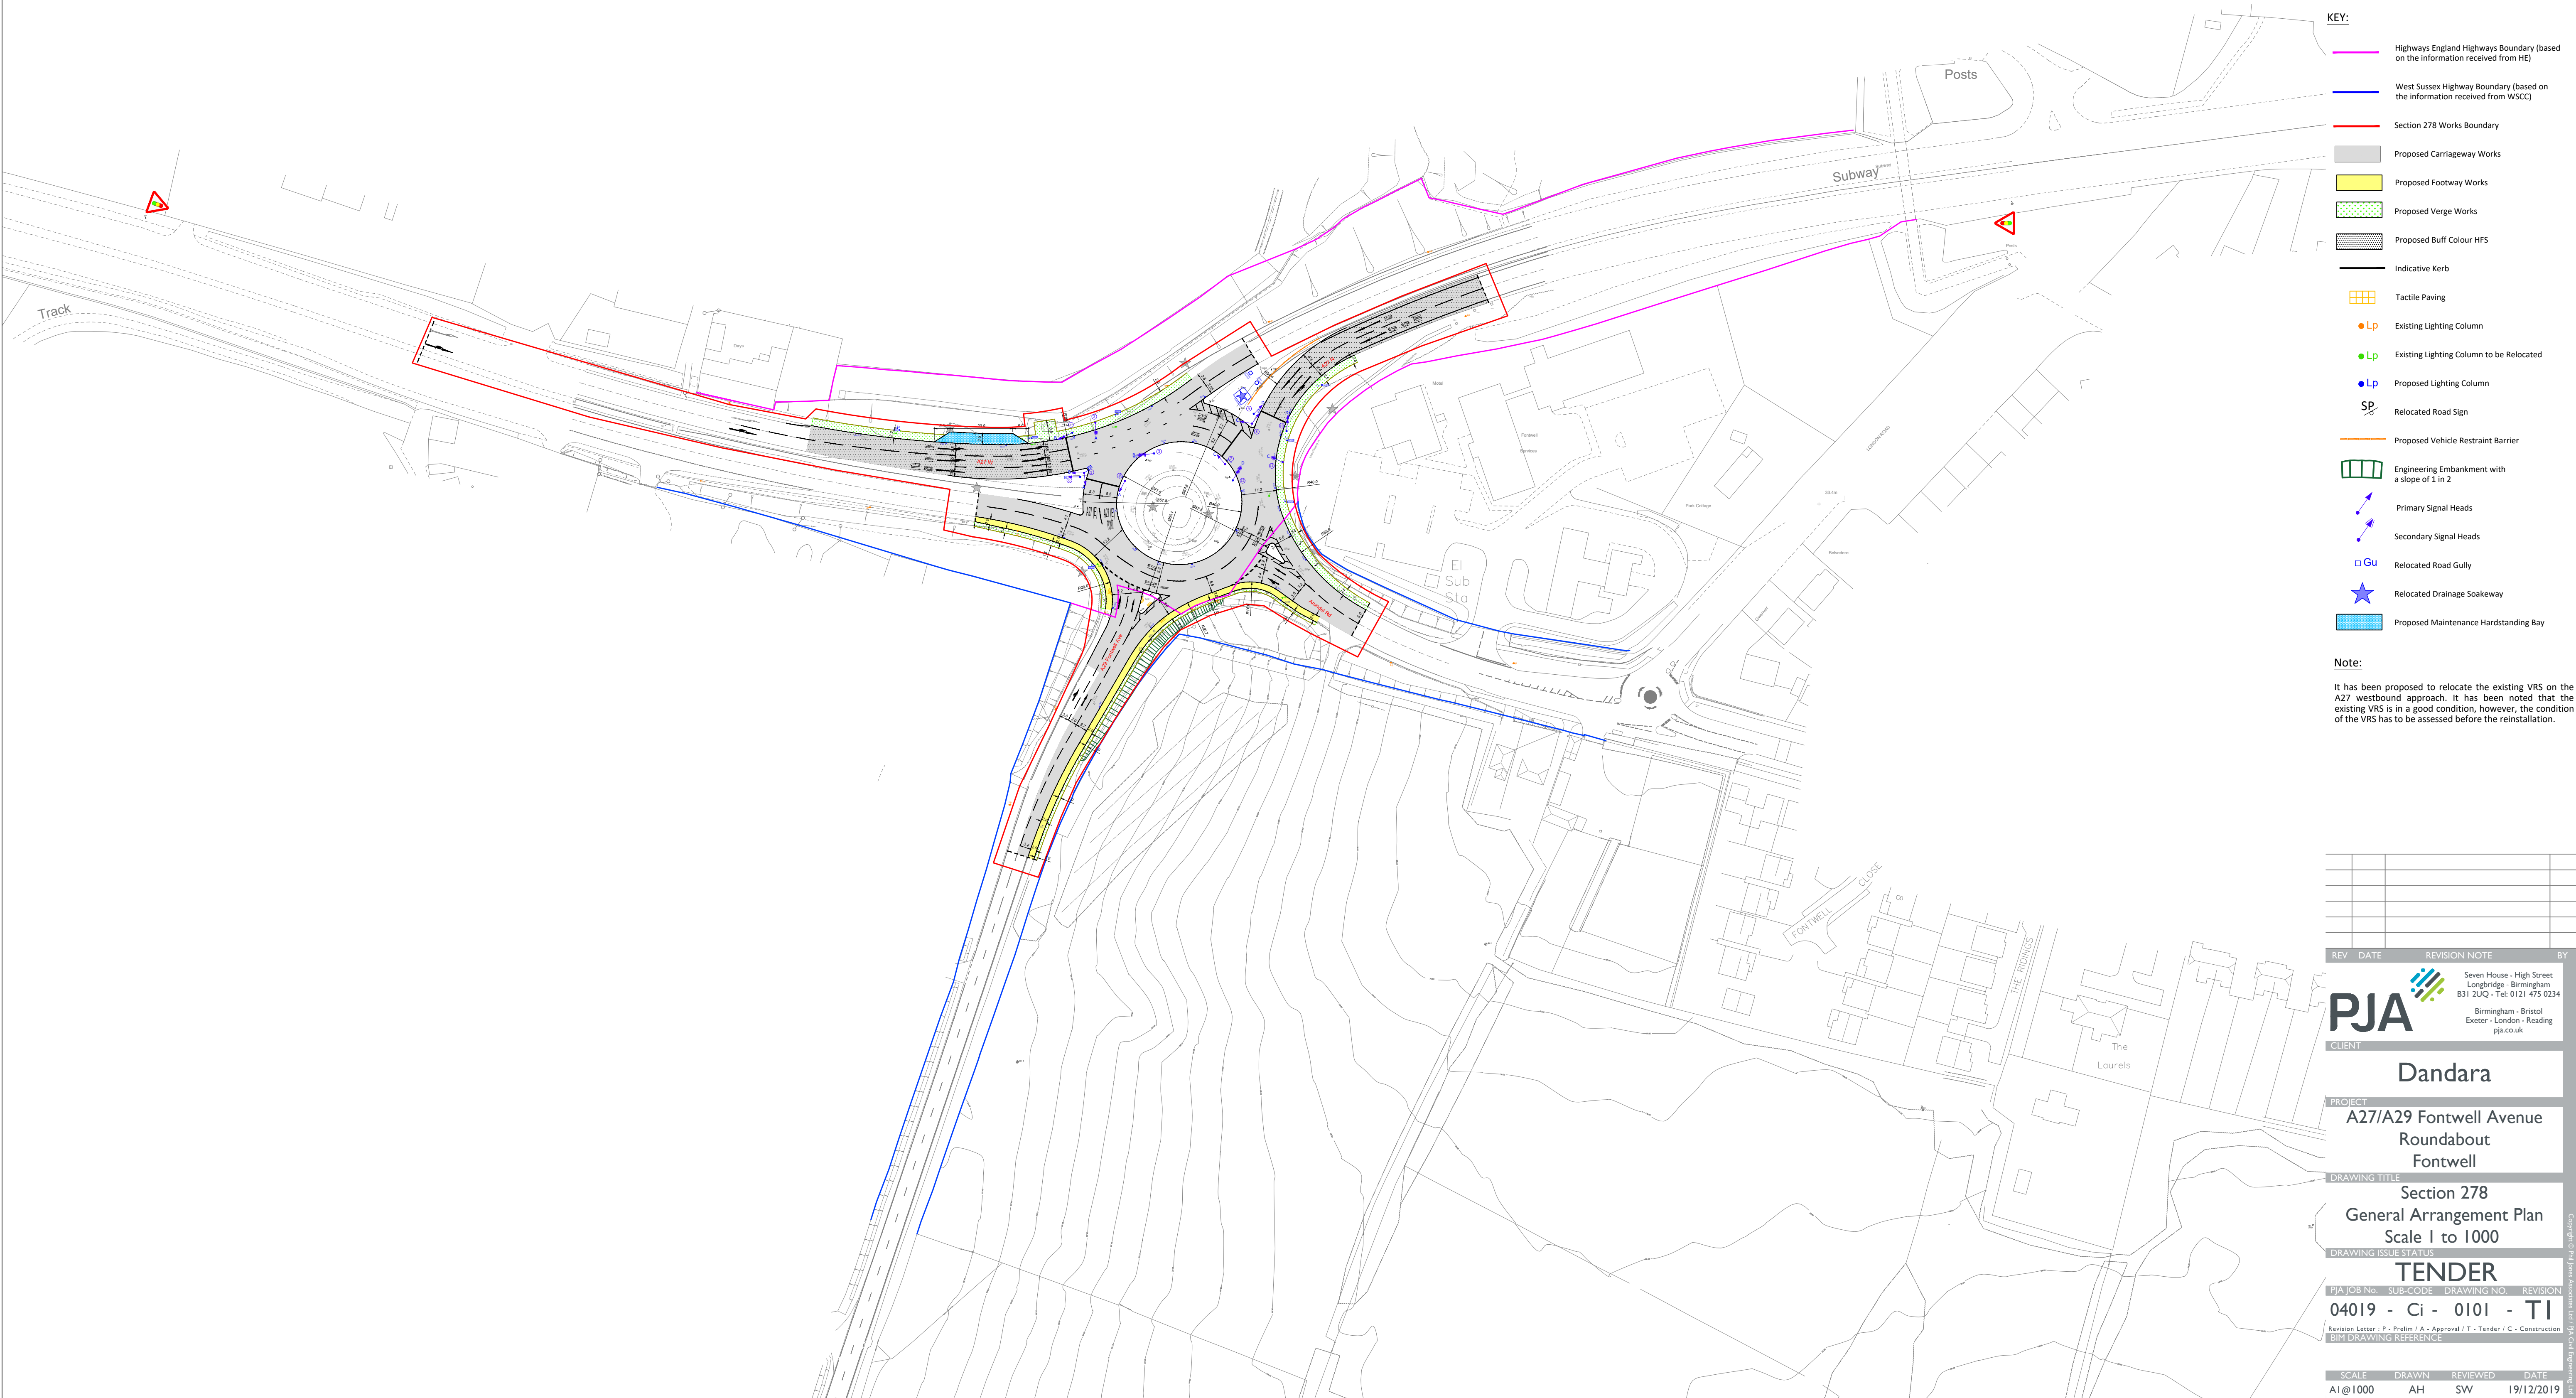

- KEY:**
- Highways England Highways Boundary (based on the information received from HE)
  - West Sussex Highway Boundary (based on the information received from WSCC)
  - Section 278 Works Boundary
  - Proposed Carriageway Works
  - Proposed Footway Works
  - Proposed Verge Works
  - Proposed Buff Colour HFS
  - Indicative Kerb
  - Tactile Paving
  - Existing Lighting Column
  - Existing Lighting Column to be Relocated
  - Proposed Lighting Column
  - Relocated Road Sign
  - Proposed Vehicle Restraint Barrier
  - Engineering Embankment with a slope of 1 in 2
  - Primary Signal Heads
  - Secondary Signal Heads
  - Relocated Road Gully
  - Relocated Drainage Soakaway
  - Proposed Maintenance Hardstanding Bay

**Note:**  
It has been proposed to relocate the existing VRS on the A27 westbound approach. It has been noted that the existing VRS is in a good condition, however, the condition of the VRS has to be assessed before the reinstatement.

| REV | DATE | REVISION NOTE | BY |
|-----|------|---------------|----|
|     |      |               |    |
|     |      |               |    |
|     |      |               |    |
|     |      |               |    |

**PJA**  
Seven House - High Street  
Longbridge - Birmingham  
B31 2UQ - Tel: 0121 475 0234  
Birmingham - Bristol  
Exeter - London - Reading  
pja.co.uk

**CLIENT**  
**Dandara**

**PROJECT**  
**A27/A29 Fontwell Avenue Roundabout Fontwell**

**DRAWING TITLE**  
**Section 278 General Arrangement Plan Scale 1 to 1000**

**DRAWING ISSUE STATUS**  
**TENDER**

PJA JOB No. SUB-CODE DRAWING NO. REVISION  
**04019 - Ci - 0101 - TI**  
Revision Letter: P - Prelim / A - Approval / T - Tender / C - Construction  
BIM DRAWING REFERENCE

| SCALE     | DRAWN | REVIEWED | DATE       |
|-----------|-------|----------|------------|
| A1 @ 1000 | AH    | SW       | 19/12/2019 |