


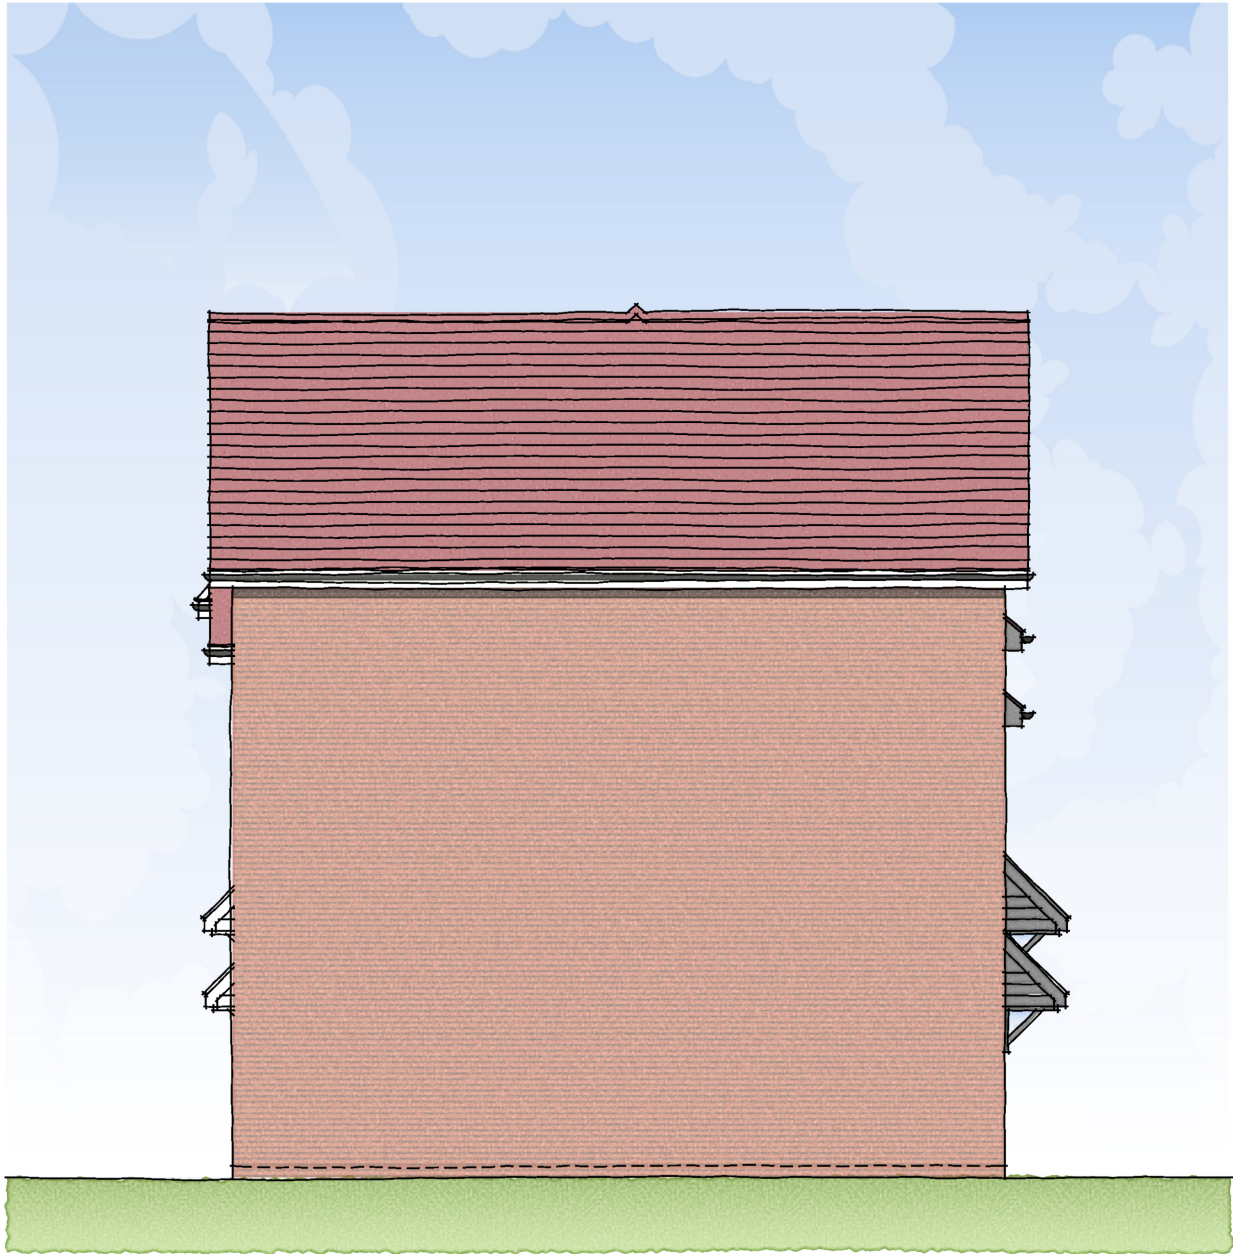

SIDE ELEVATION



SIDE ELEVATION

BLOCK B

A	22.06.20	Window sizes and positions updated. Tower increased by 225. Juliette balconies removed. Stone cills added. Brick soldier course added above windows. Gable detail added. Porch amended	PJB	DGP
Rev.	Date	Description	Drawn	Checked
Client			Scale	1:100 @ A3
Project	Fontwell, West Sussex.		Drawn	MCN
Drawing Title	Block B Side Elevations		Checked	DGP
			File	Block B
			Date	Jan 2020
			Drg.No.	P1549.BLKB.106
			Rev.	A
			Drawing Status	PLANNING



AAP Architecture Ltd
Unit A, Monument Business Centre, Monument Way East, Woking, Surrey GU21 5LG
T 01483 727345 E projects@aap-arc.co.uk W aap-arc.co.uk

Under the Intellectual Property Act 2014, this drawing is the copyright of AAP Architecture Ltd.