




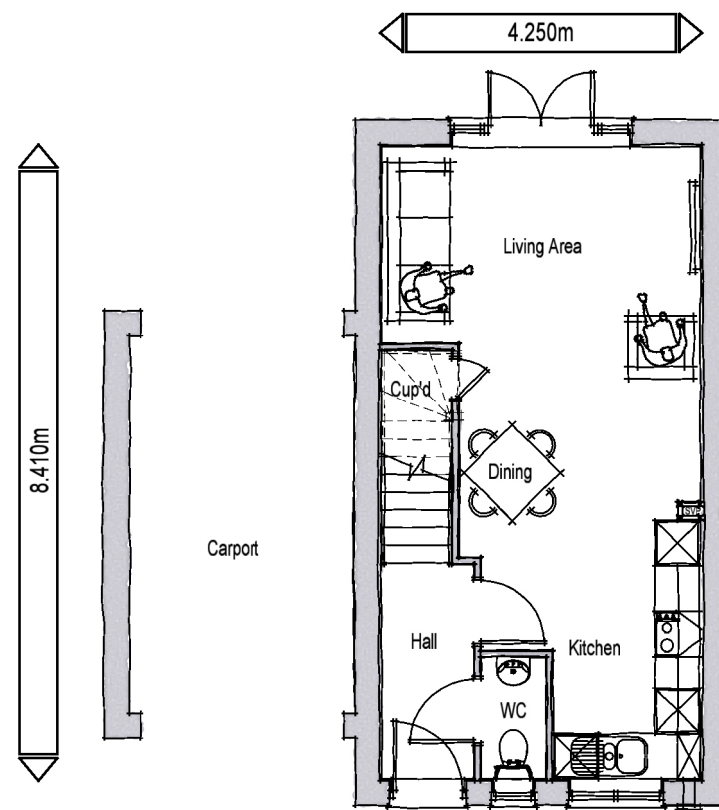

GROUND FLOOR PLAN

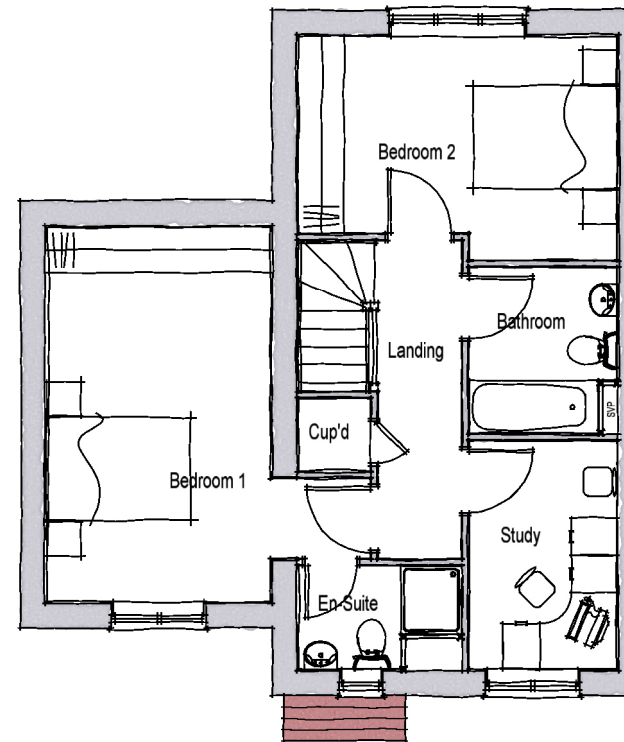

FIRST FLOOR PLAN

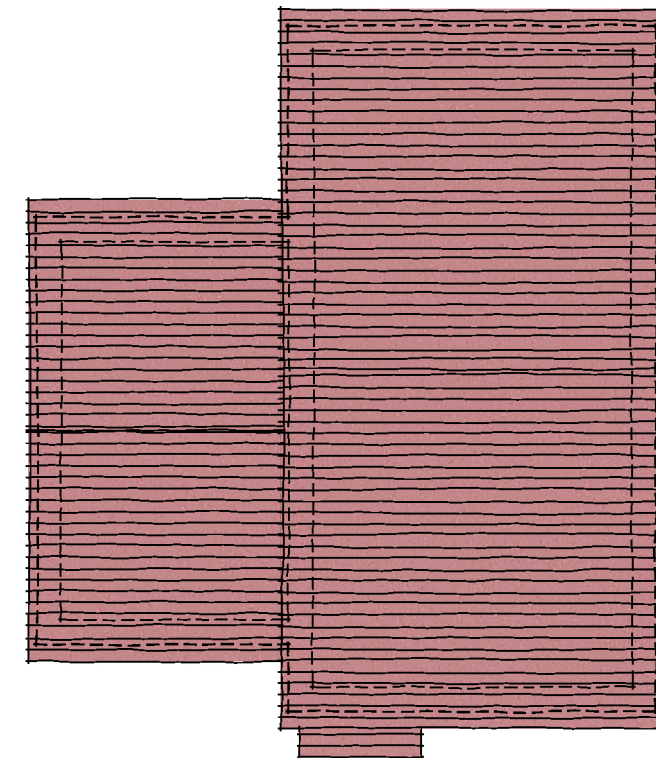

ROOF PLAN

TYPE V1

House Type V1 - 2 Storey 2 Beds 4 Bed spaces		
Space Standards	Required	Achieved
Total Area (finished)	79 sq.m.	85.22 sq.m.
Storage	2 sq.m.	2 sq.m.
Bedroom 1 (double)	11.5 sq.m.	15.98 sq.m.
Bedroom 2 (double)	11.5 sq.m.	11.59 sq.m.



Rev.	Date	Description	Drawn	Checked
Client		dandara	Scale	1:100 @ A3
Project		Fontwell Avenue, West Sussex.	Date	July 2020
Drawing Title		Type V1 (Style The Greens) Floor & Roof Plans (Brick & Boarding)	Drg.No.	P1549.V1-T.01
			Rev.	-
			File Type	V
			Drawing Status	PLANNING

aap
architecture

AAP Architecture Ltd
Unit A, Monument Business Centre, Monument Way East, Woking, Surrey GU21 5LG
T 01483 727345 E projects@aap-arc.co.uk W aap-arc.co.uk

Under the Intellectual Property Act 2014, this drawing is the copyright of AAP Architecture Ltd.