




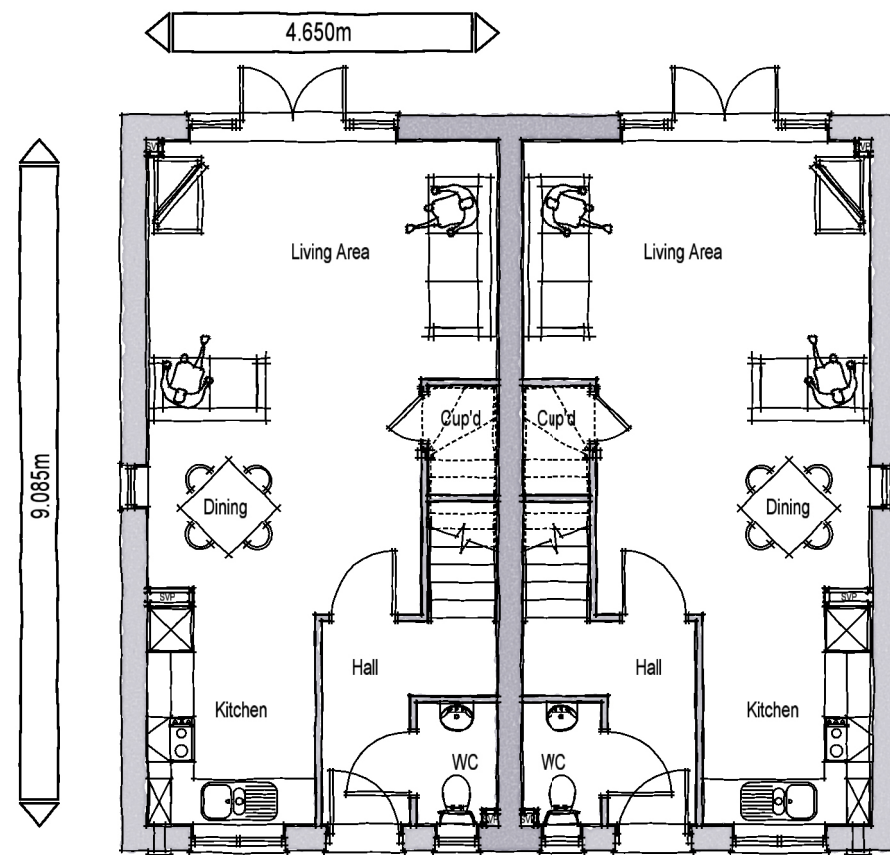


GROUND FLOOR PLAN

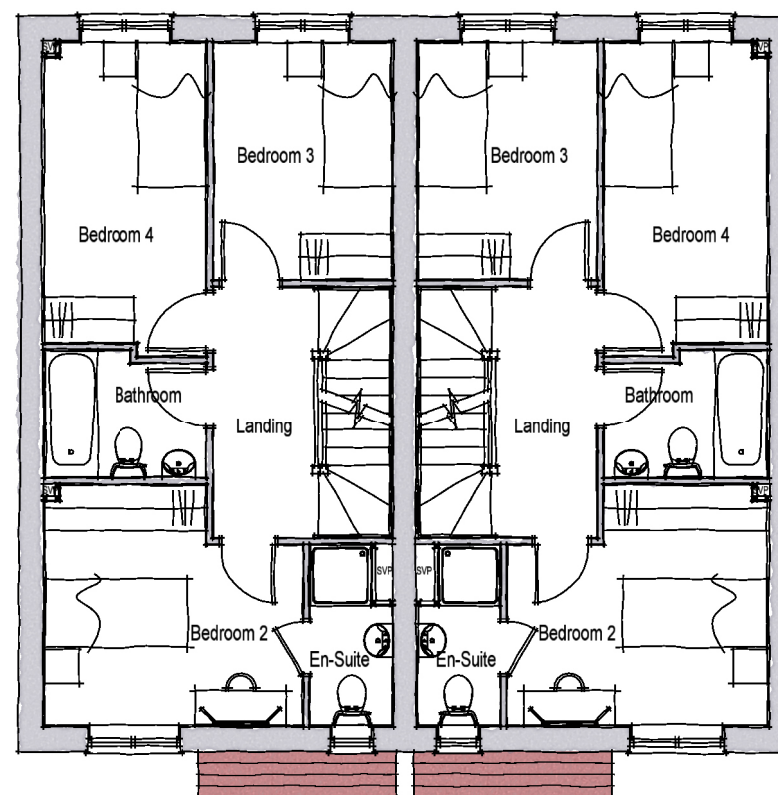

FIRST FLOOR PLAN

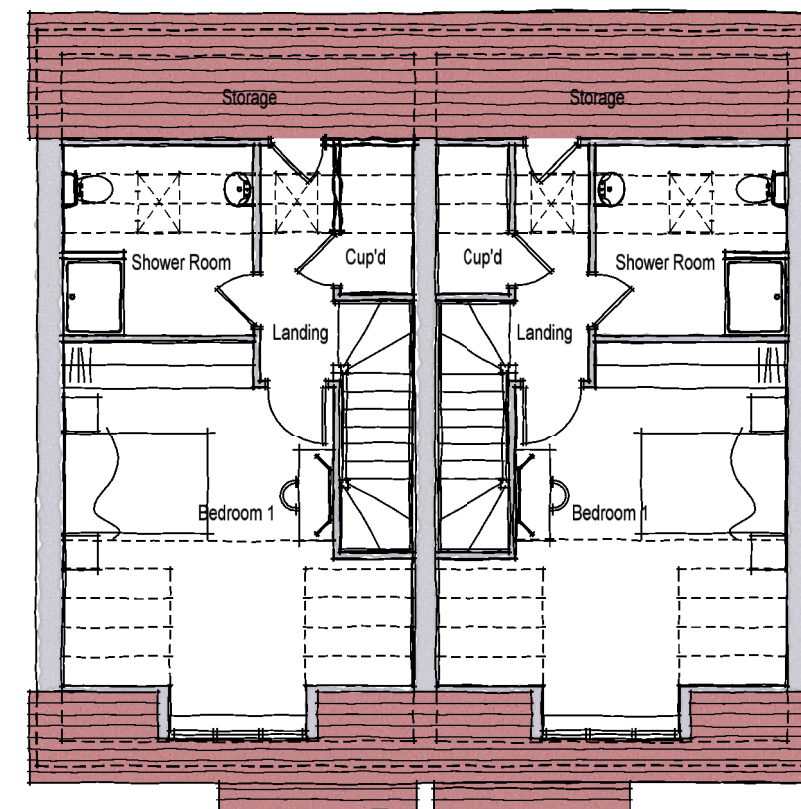

SECOND FLOOR PLAN

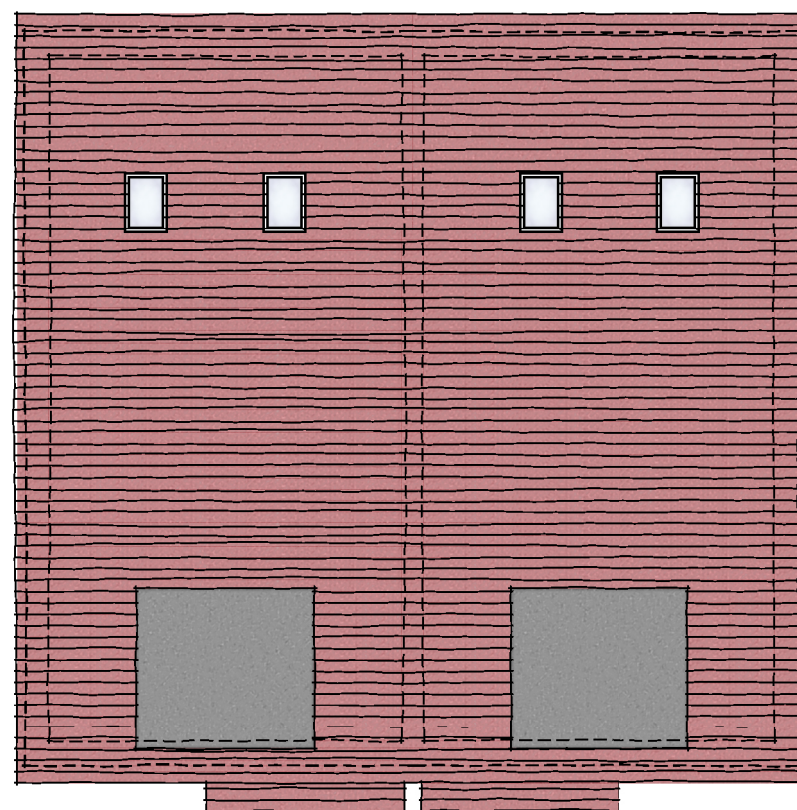

ROOF PLAN

| House Type BY - 2.5 Storey 4 Beds 5 Bed spaces |            |             |
|------------------------------------------------|------------|-------------|
| Space Standards                                | Required   | Achieved    |
| Total Area (finished)                          | 103 sq.m.  | 117.5 sq.m. |
| Storage                                        | 3 sq.m.    | 3.70 sq.m.  |
| Bedroom 1 (double)                             | 11.5 sq.m. | 18.00 sq.m. |
| Bedroom 2 (single)                             | 7.5 sq.m.  | 9.8 sq.m.   |
| Bedroom 3 (Single)                             | 7.5 sq.m.  | 7.5 sq.m.   |
| Bedroom 4 (Single)                             | 7.5 sq.m.  | 8.63sq.m.   |



# TYPE ABY

| Rev.          | Date | Description                                                       | Drawn          | Checked    |
|---------------|------|-------------------------------------------------------------------|----------------|------------|
| Client        |      | dandara                                                           | Scale          | 1:100 @ A3 |
| Project       |      | Fontwell, West Sussex.                                            | Drawn          | TM         |
| Drawing Title |      | Type ABY (Style The Greens) Floor & Roof Plans (Brick & Boarding) | Checked        | DGP        |
| Date          |      | July 2020                                                         | File           | Type BY    |
| Drg.No.       |      | P1549.ABY-T.01                                                    | Rev.           | -          |
|               |      |                                                                   | Drawing Status | PLANNING   |

**aap**  
architecture

**AAP Architecture Ltd**  
Unit A, Monument Business Centre, Monument Way East, Woking, Surrey GU21 5LG  
T 01483 727345 E projects@aap-arc.co.uk W aap-arc.co.uk

Under the Intellectual Property Act 2014, this drawing is the copyright of AAP Architecture Ltd.