

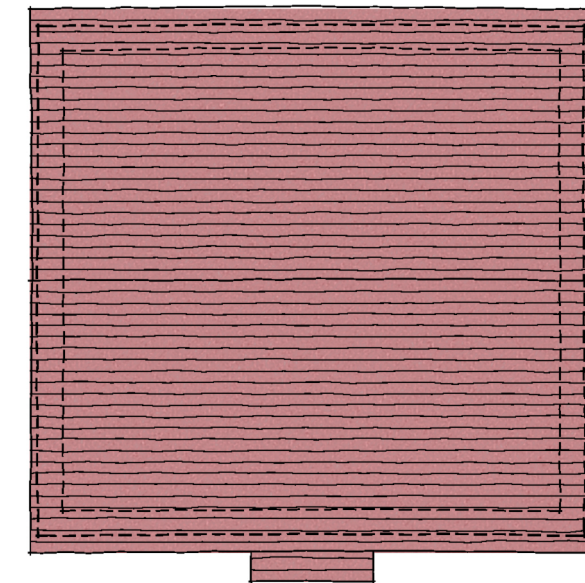


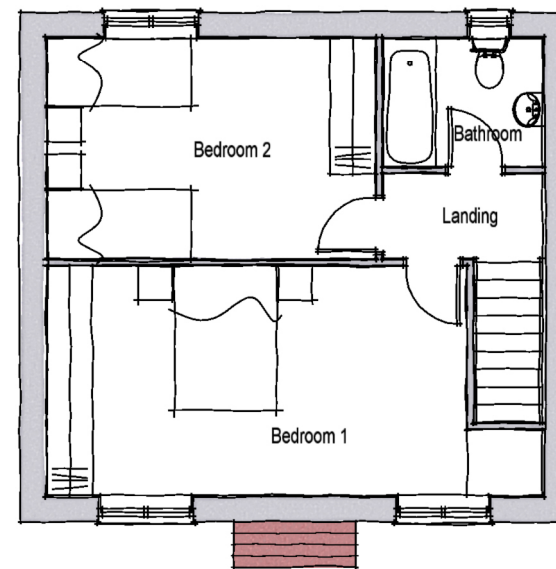

TYPE AK2

House Type AK2 - 2 Storey 2 Beds 4 Bed spaces		
Space Standards	Required	Achieved
Total Area (finished)	79 sq.m.	79 sq.m.
Storage	2.2 sq.m.	2.1 sq.m.
Bedroom 1 (double)	11.5sq.m.	17.5 sq.m.
Bedroom 2 (double)	11.5sq.m.	12.63 sq.m.

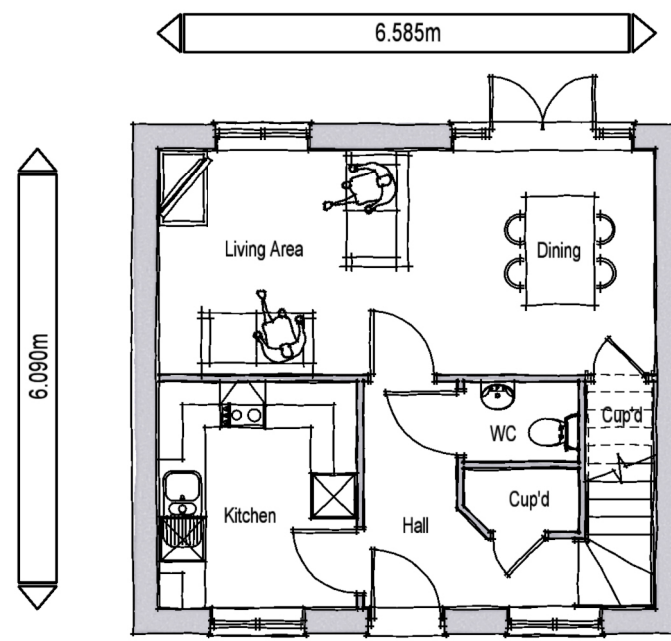

Rev.	Date	Description	Drawn	Checked
Client			Scale	1:100 @ A3
Project	Fontwell, West Sussex.		Date	July 2020
Drawing Title	Type AK2 (Style - The Slopes) Floor & Roof Plans (Brick & Tile)		Drg.No.	P1549.AK2-F.01
			Drawn	ACG
			Checked	DGP
			File	Type AK2
			Rev.	-
			Drawing Status	PLANNING

AAP Architecture Ltd
Unit A, Monument Business Centre, Monument Way East, Woking, Surrey GU21 5LG
T 01483 727345 **E** projects@aap-arc.co.uk **W** aap-arc.co.uk

Under the Intellectual Property Act 2014, this drawing is the copyright of AAP Architecture Ltd.