

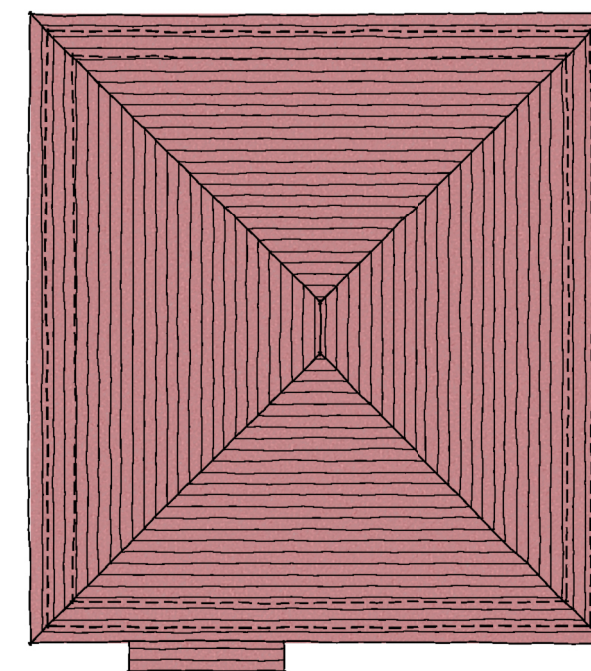


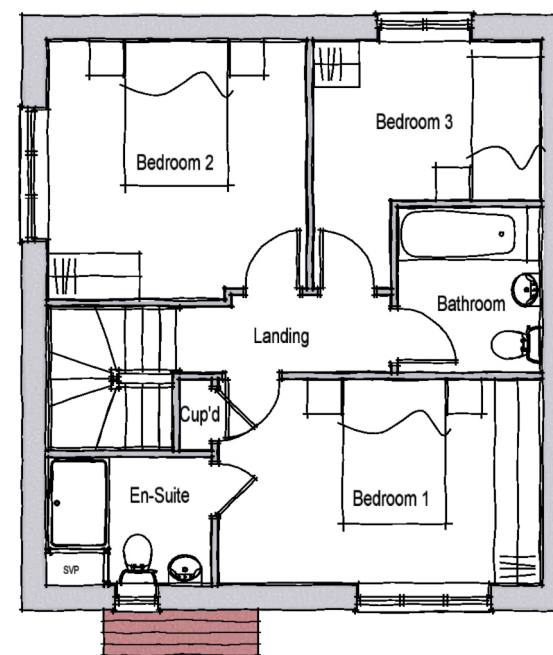

TYPE AK3A

House Type AK3A - 2 Storey 3 Beds 5 Bed spaces		
Space Standards	Required	Achieved
Total Area (finished)	93 sq.m.	93 sq.m.
Storage	2.5 sq.m.	2.5 sq.m.
Bedroom 1 (double)	11.5sq.m.	11.5sq.m.
Bedroom 2 (double)	11.5sq.m.	11.5sq.m.
Bedroom 3 (single)	7.5sq.m.	7.5sq.m.

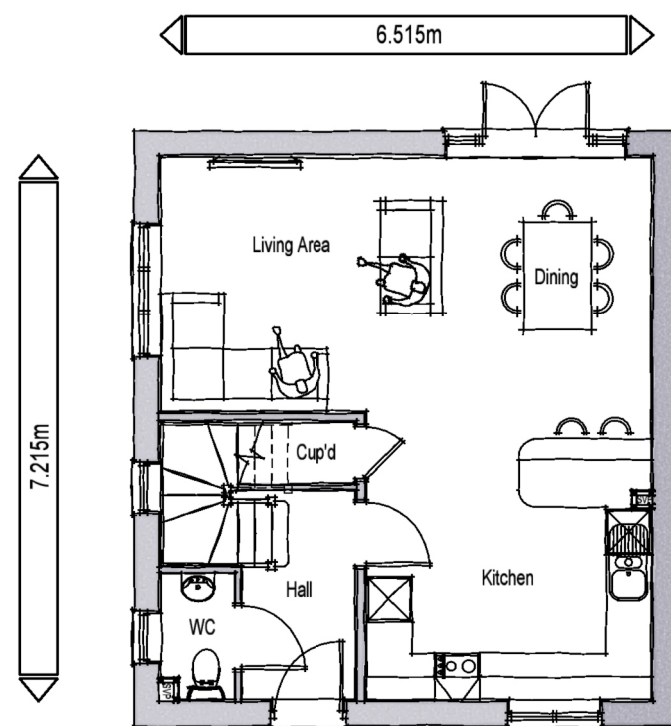

Rev.	Date	Description	Drawn	Checked
Client		Scale	Drawn	Checked
		1:100 @ A3	ACG	DGP
Project		Date	File	
Fontwell, West Sussex.		July 2020	Type AK3	
Drawing Title		Drg.No.	Rev.	Drawing Status
Type AK3A (Style - The Slopes) Floor & Roof Plans (Brick & Tile)		P1549.AK3A-F.01	-	PLANNING



AAP Architecture Ltd
Unit A, Monument Business Centre, Monument Way East, Woking, Surrey GU21 5LG
T 01483 727345 **E** projects@aap-arc.co.uk **W** aap-arc.co.uk

Under the Intellectual Property Act 2014, this drawing is the copyright of AAP Architecture Ltd.